



Proposed Elevations
 Proposed Single Storey Annex
 for Disabled Relative
 11 Trevoe Close, Chandlers Ford

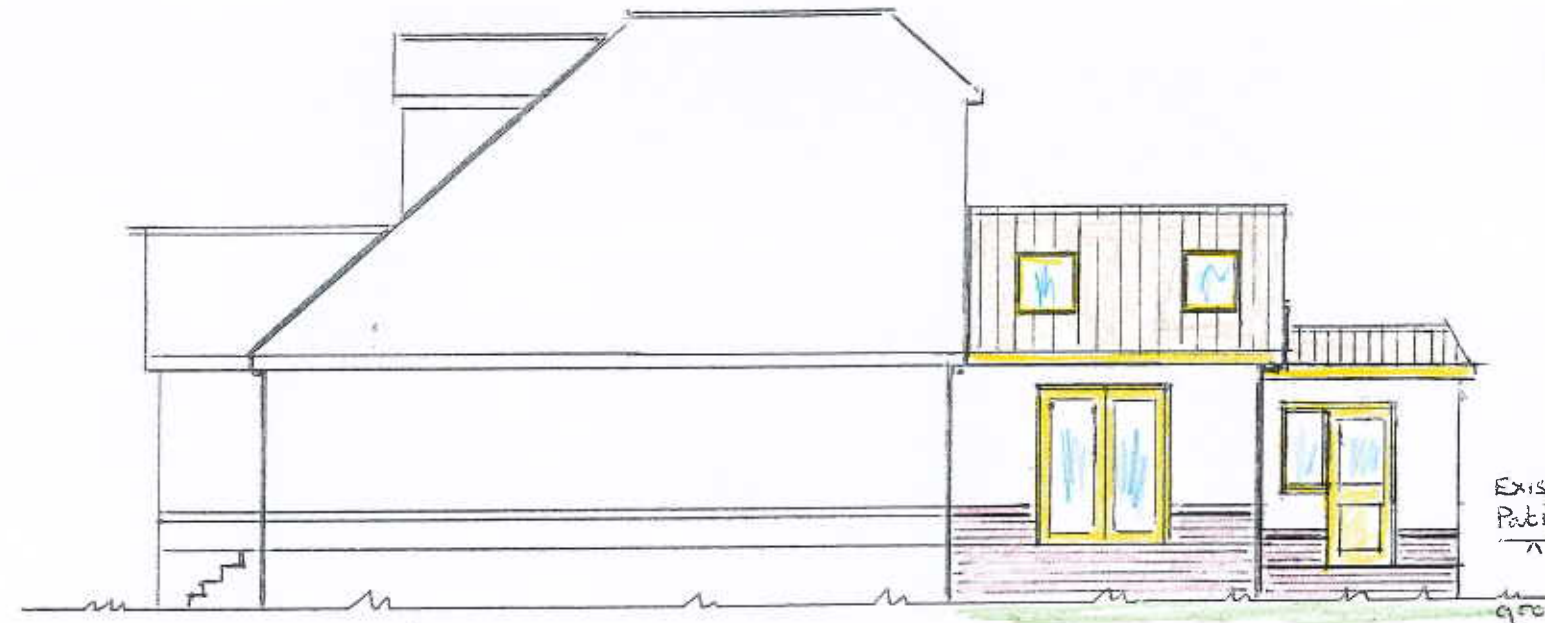

Proposed Rear



Proposed Side

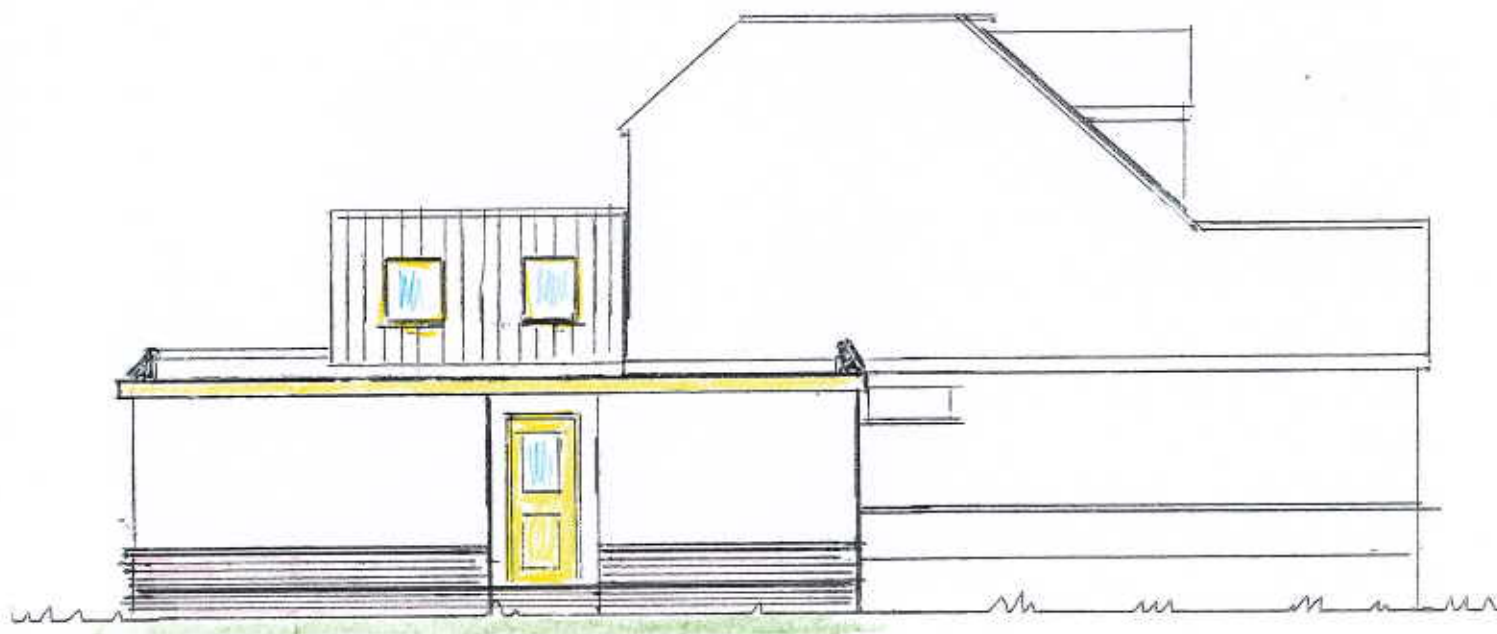


Proposed Side



Proposed Front

Scale 1:100

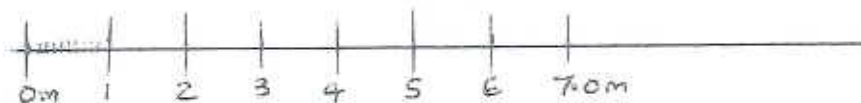

Drawn ME/BD/3/2023
 * Amended 11/11/2023
 Annex floor level lower