
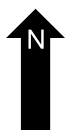
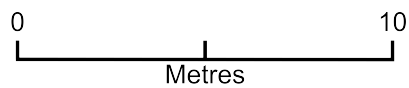


Heat pump installation

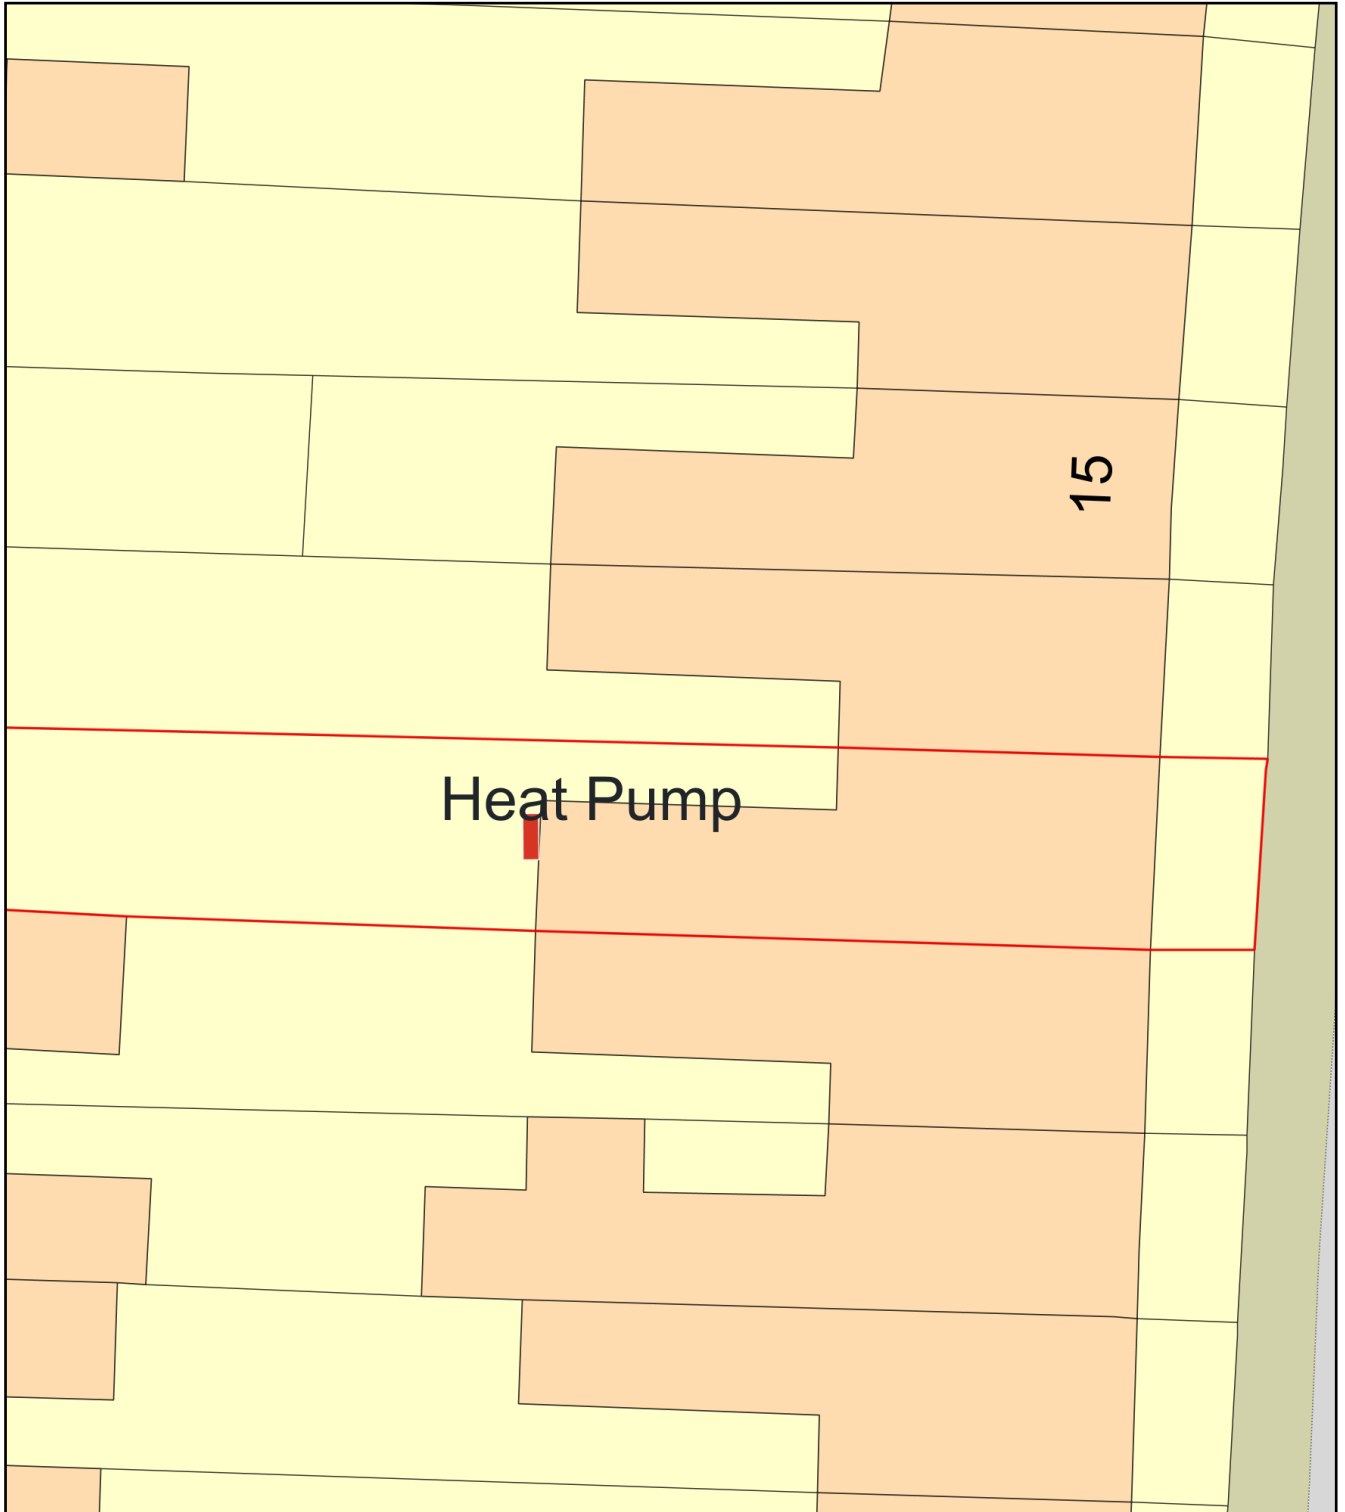

Plan Produced for: Eastleigh Borough Council

Date Produced: 21 Nov 2023

Plan Reference Number: TQRQM23325100744049

Scale: 1:200 @ A4