



NOTES

It is the sole responsibility of the building owner to draw up all legal agreements with adjoining property owner to cover the over hanging of any fascias, guttering, foundations or any part of the building.

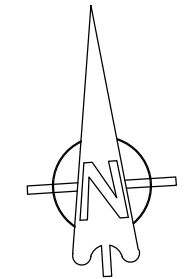

INDICATIVE

REV	DESCRIPTION	DATE	AUTH	CHK'D
-----	-------------	------	------	-------

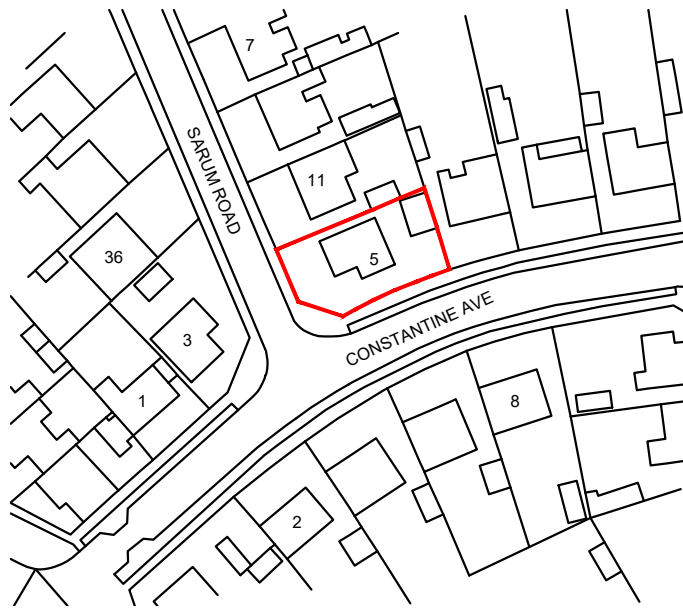

BR

Architectural Design

t: 07786 245225 www.brarchitecturaldesign.co.uk

PROJECT

5 Constantine Ave
Chandlers Ford

DRAWING

Location Plan

SCALE	DATE	AUTHOR	CHK'D
1/1250 @ A3	04/2023	BR	

JOB NO.	DRAWING NO.	REV
BR054	LOC 01	

CLIENT REF.

Ordnance Survey (c) Crown Copyright 2023. All rights reserved. Licence number 100022432

scale 1:1250

