


ENF/2021/168

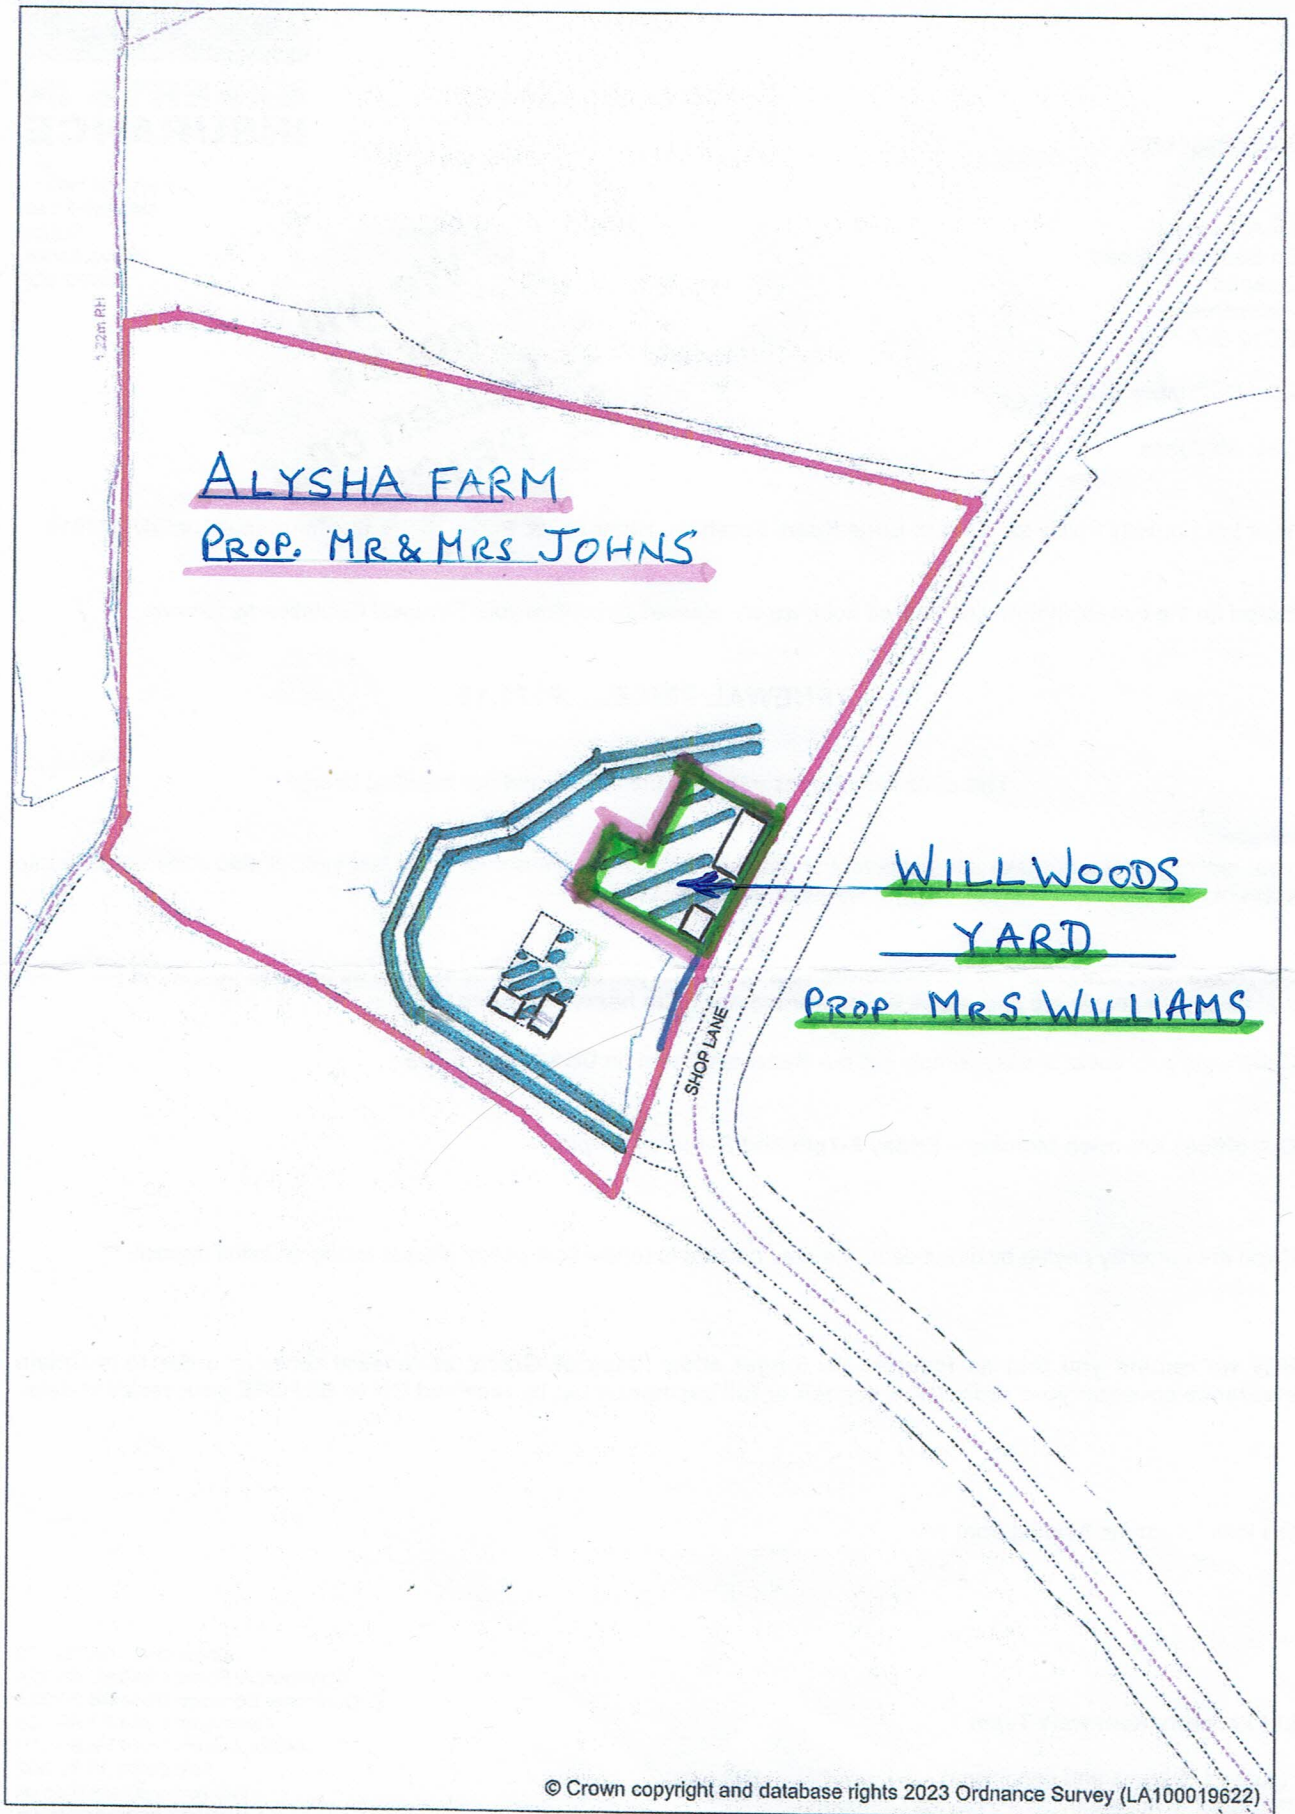

EASTLEIGH
BOROUGH COUNCIL



Department:	Enforcement
Date: 16/08/2023	Scale: 1:1107