

001:1 0705



FACING MONIQUE



FACING PRIORS THE LANE



FACING WOLVERINE




FACUNGA WATSON

CHAK CHADDING




REAR GARDEN

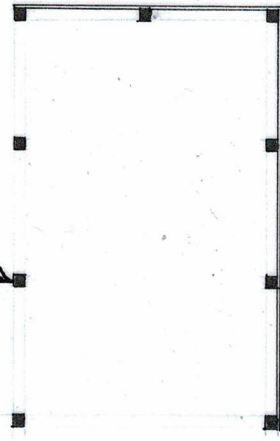

247

Scale 1:100

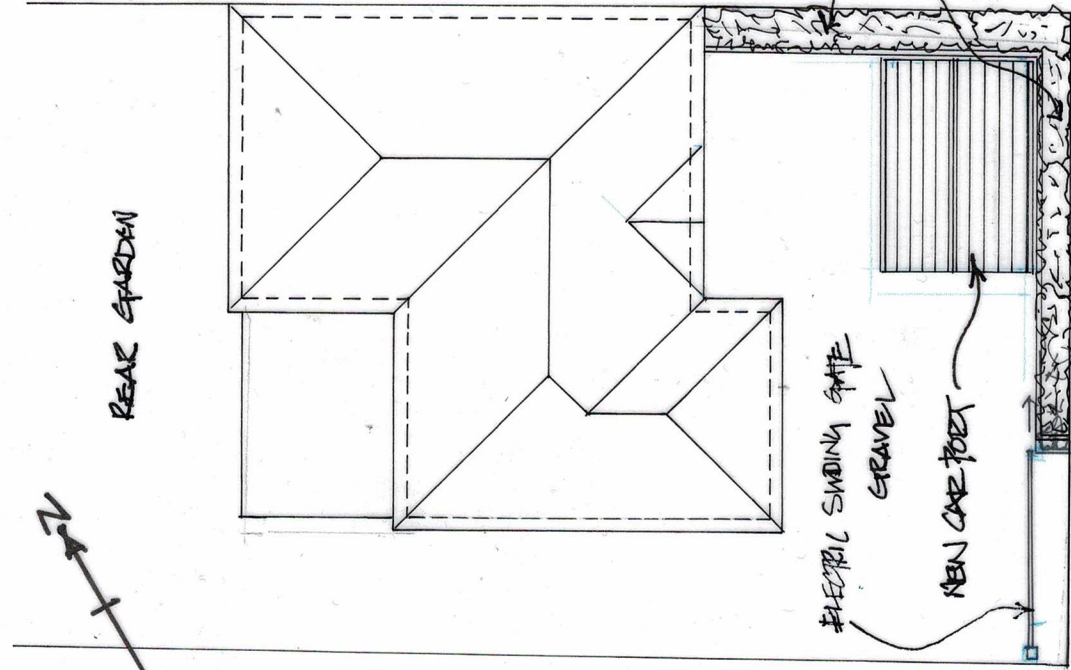

~~ELECTRIC SWINDLY~~ GRAVE


NEW CARPORT -

EX. PRINTING



LEAF 1115


Scale 1:200

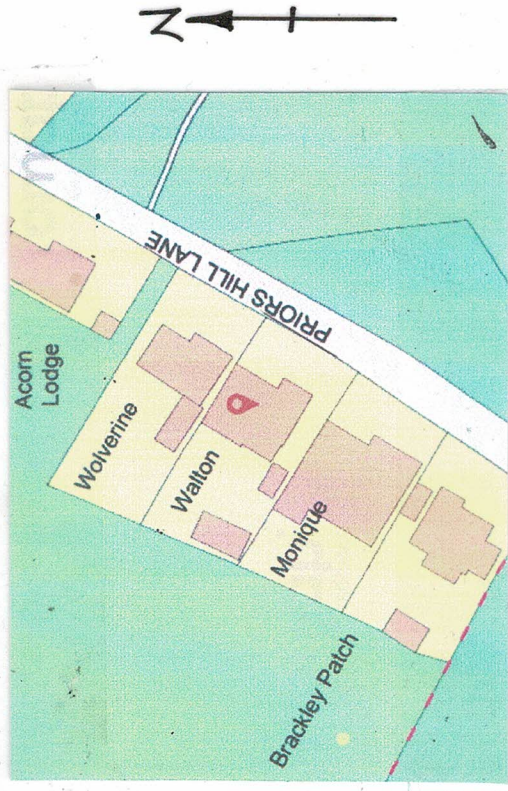

LOCATION PLAN

Scale 1:1250

OS. WC 100065752

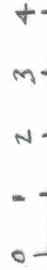

A	No. 123	EX-GATE ADDED	
DEREK TREAGUS ASSOCIATES ARCHITECTURAL SERVICES Tel: 07956 624094 Email: derek.treagus@gmail.com			
Project	NEW CARPORT AT WALTON, PRIORS HILL LANE, BURSLEDON, HAMPSHIRE.		
Client	Mr & Mrs P Jones		
Subject	Planning Drawing Proposed Details		
Date:	Apr 2023	Scale: 1:100, 1:200, 1:1250	
Rev:	A	Drg. No. 23/309/01	
• Copyright reserved. • All dimensions are to be site confirmed and should not be scaled unless for Planning purposes. • Verify all queries with the office.			

- Copyright reserved.
- All dimensions are to be site confirmed and should not be scaled unless for Planning purposes.
- Verify all queries with the office.