


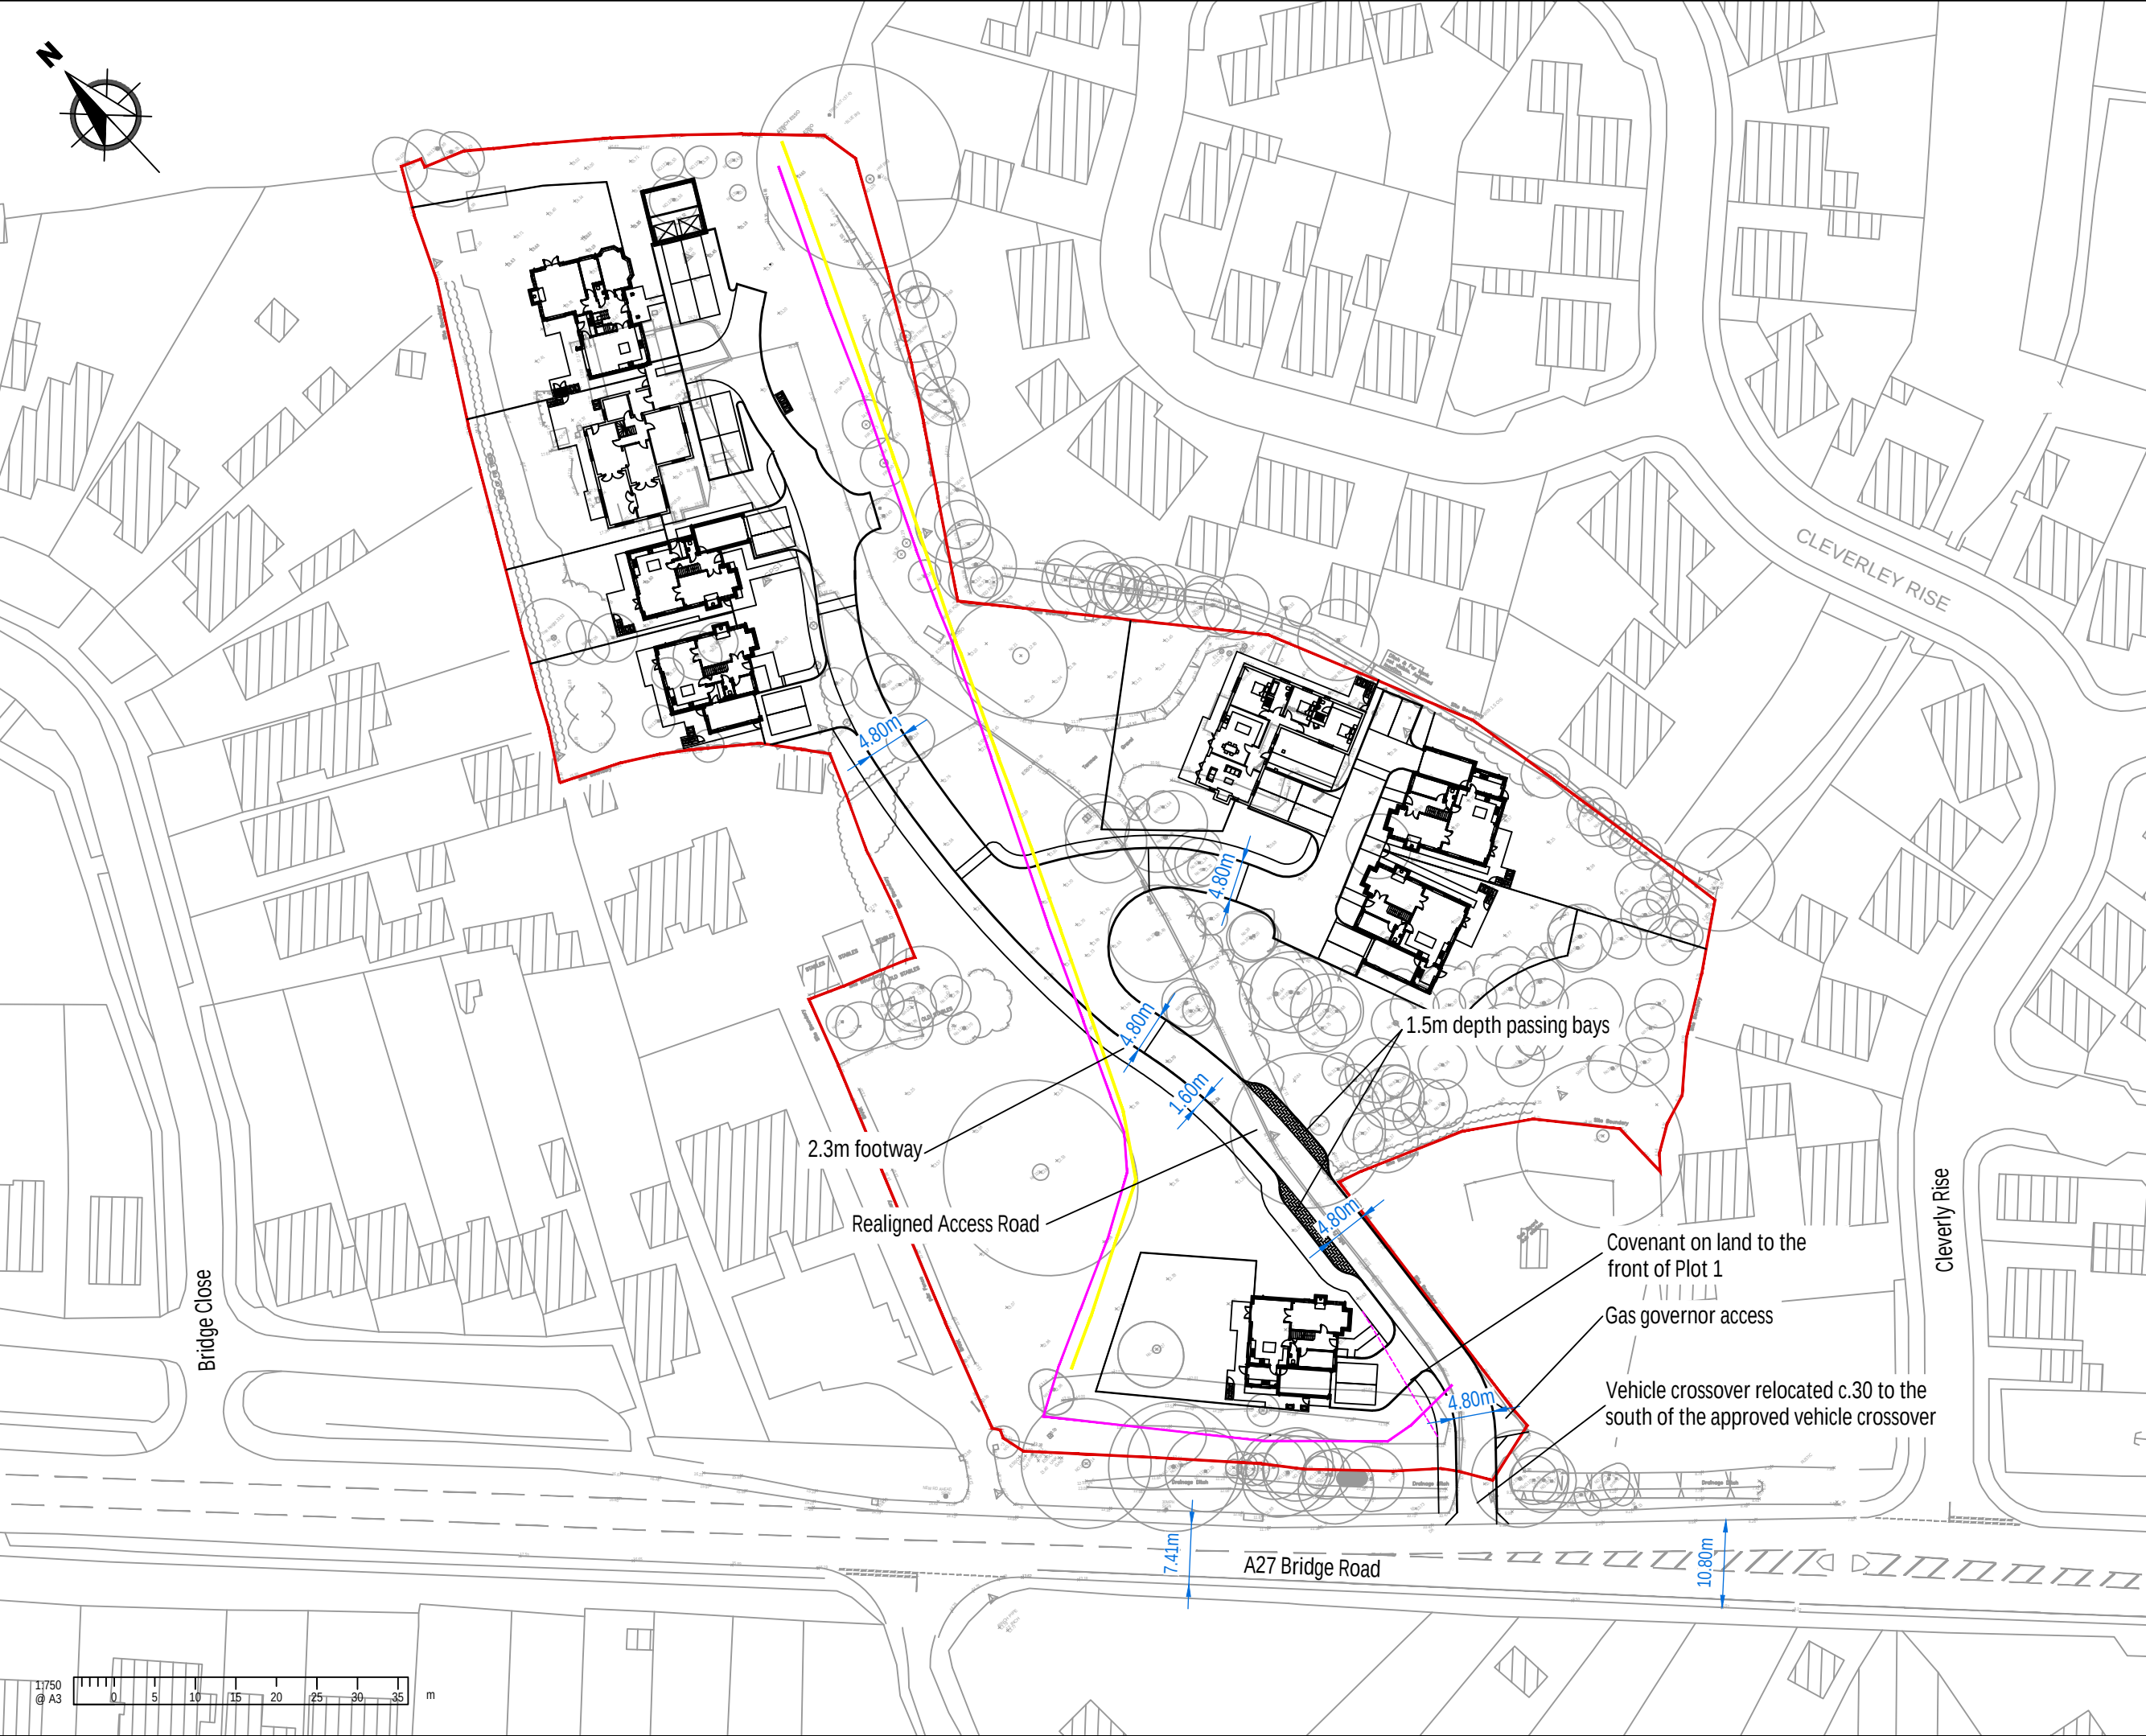

1. This drawing is to be read in conjunction with all other Bright Plan drawings, and with all relevant Architect's and Engineer's drawings and specification. Any discrepancies found are to be reported immediately to the Engineer.
2. Bright Plan accepts no responsibility for inaccuracies in data provided by third parties such as topographic surveys or Ordnance Survey mapping.
3. Do not scale, work to figured dimensions only. All dimensions are in millimeters unless noted otherwise and all levels are in metres from the topographic survey datum.
4. Any information given regarding existing underground services is given in good faith after consultation with the relevant authority, however accuracy is not certain.

-Legend-

- Application Boundary
- Existing Road Markings
- SGN Pipe
- Esso Pipe

D	Revised Layout	15/11/2023
C	Revised Layout	27/10/2023
B	Revised Layout	17/07/2023
A	Gas Pipes	09/12/2022
-	Original Issue	11/11/2022
Rev.	Amendments	Date



BRIGHT PLAN
Transport Planning and Civil Engineering Consultants
Unit 2, West Barn, Norton Lane, Chichester, West Sussex, PO20 3AF
Tel: 0333 358 3270 Email: enquiries@bpcivils.co.uk
www.bpcivils.co.uk

Drawing Status		Final	
Client			
Capital Homes (Southern) Ltd			
Project		Oak Lodge, Bursledon, Southampton	
Drawing Title			
Site Overview			
Scale	Date	Drawn By	Checked By
1:750	Nov 23	SMO	ALB
Drawing No.			Rev.
2022-6493-000			D