


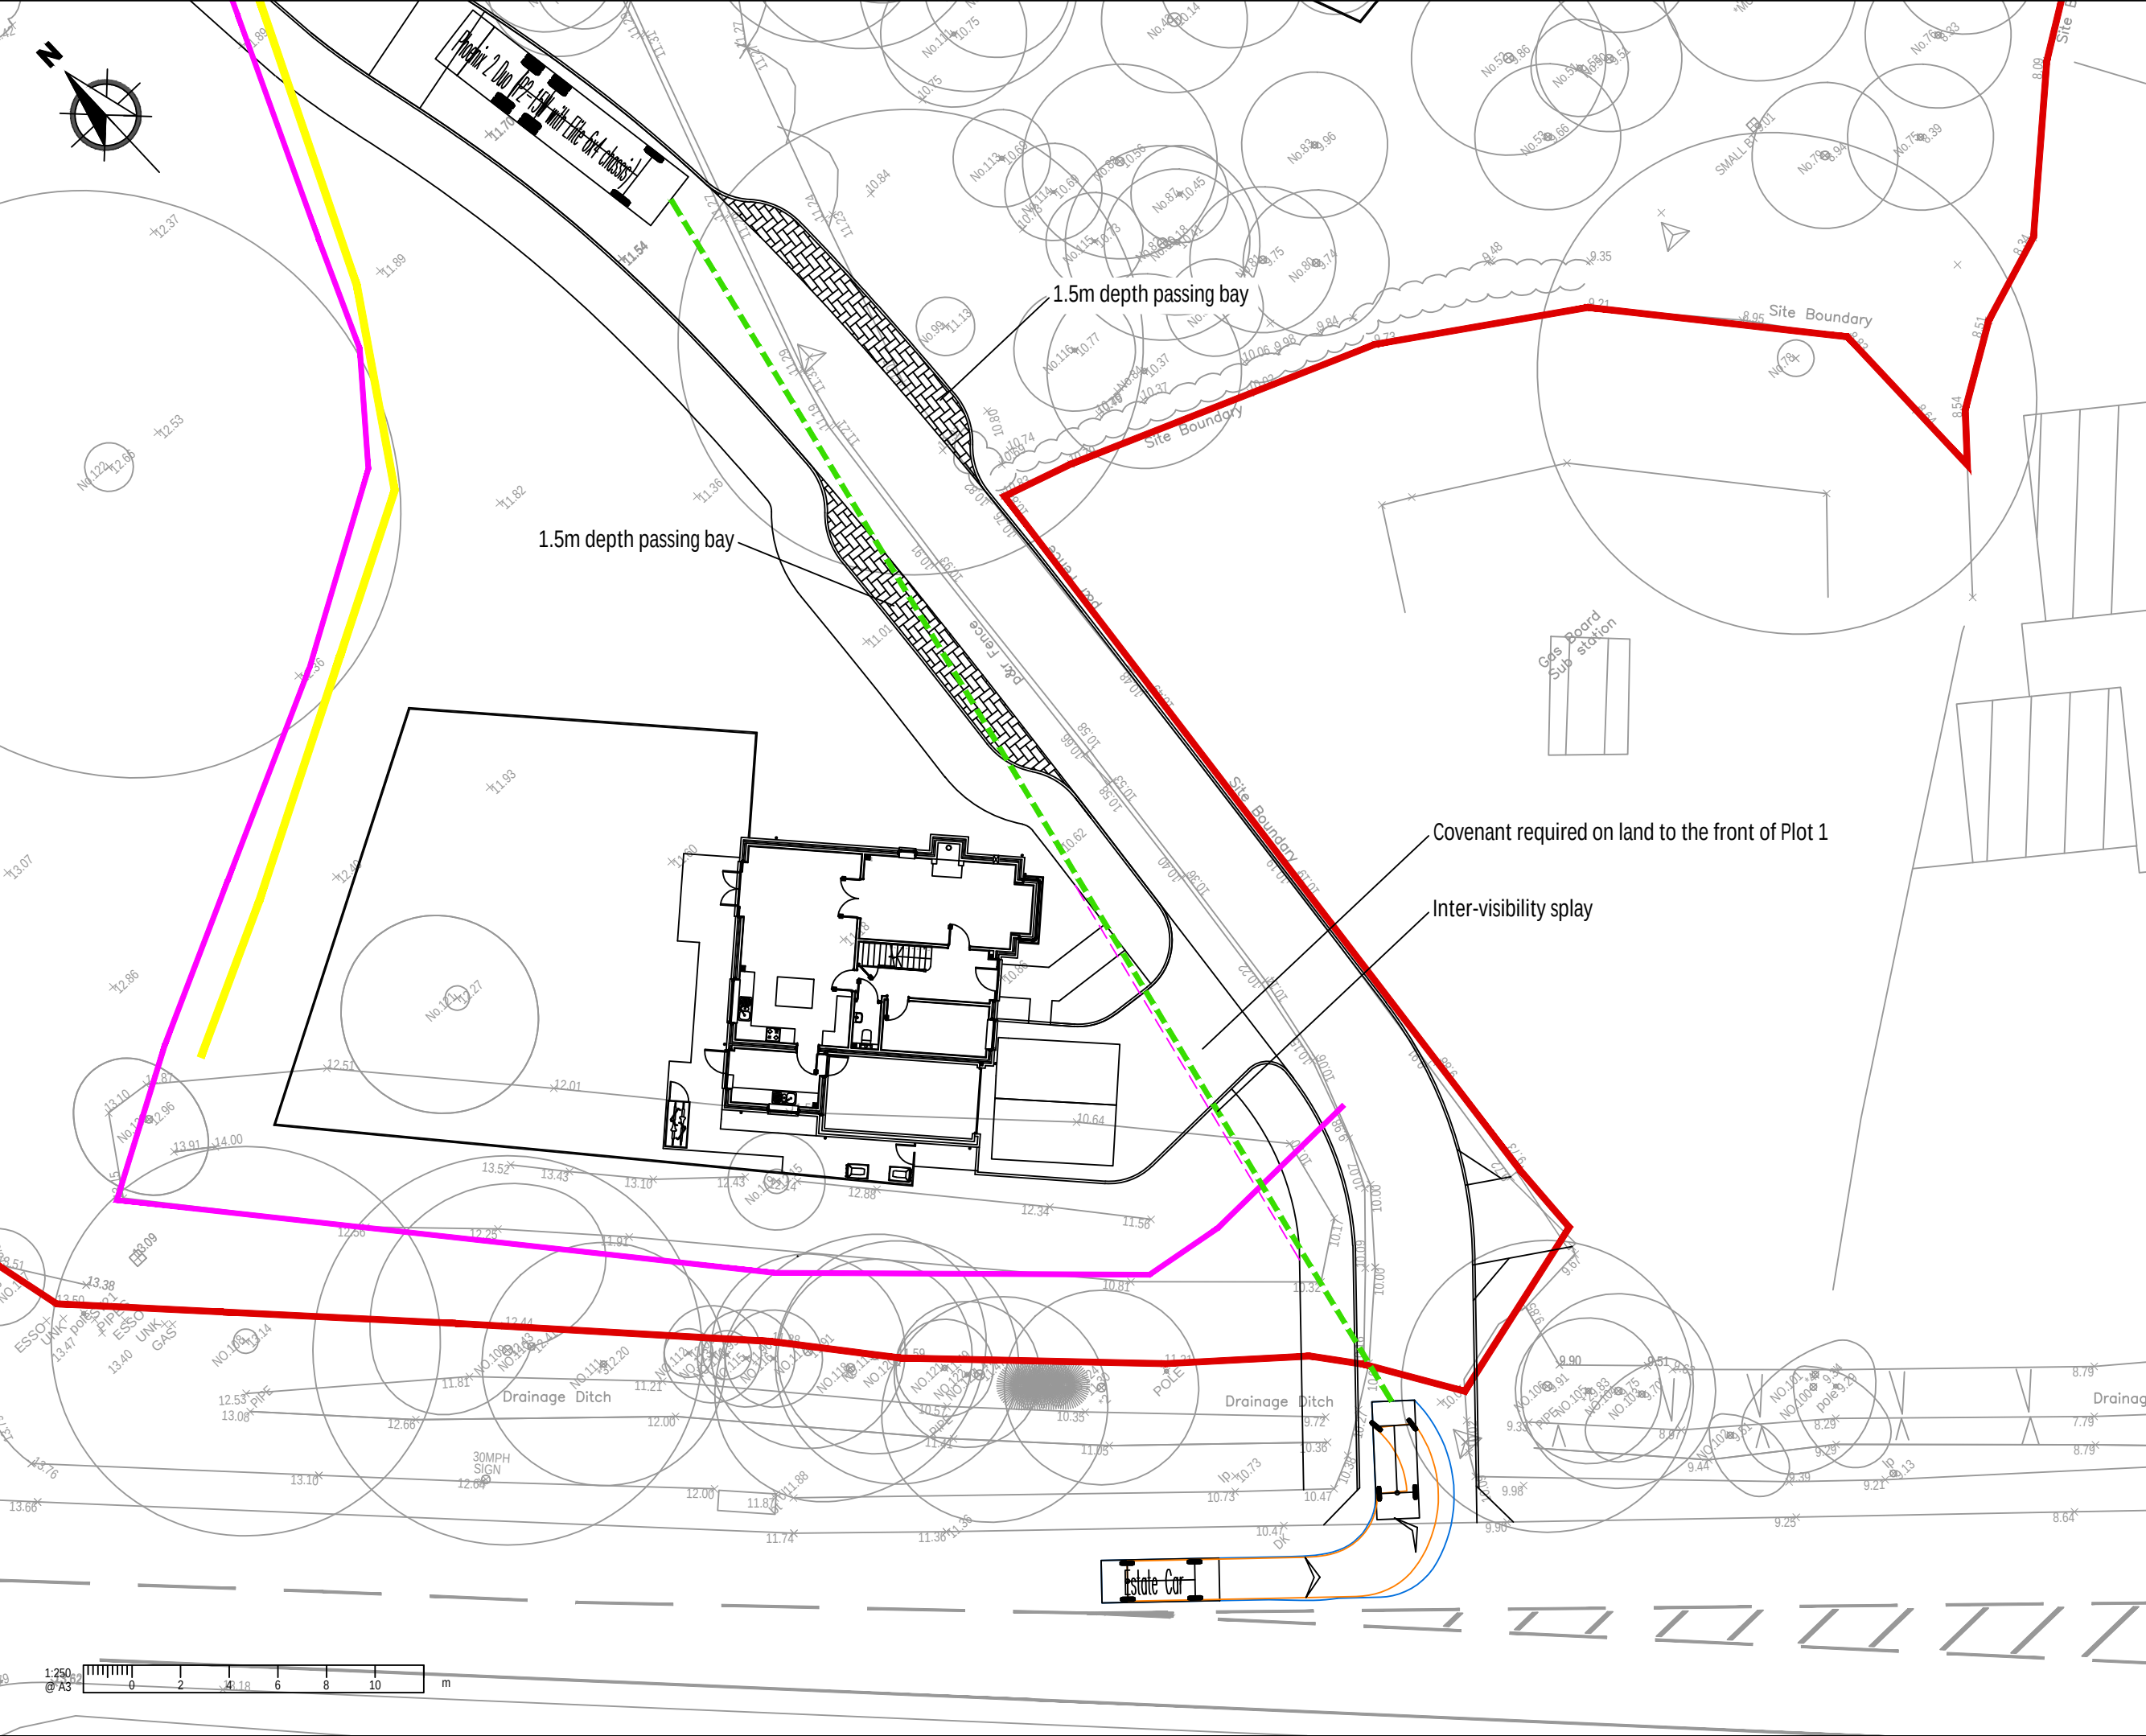


NOTES

A3

- 1. This drawing is to be read in conjunction with all other Bright Plan drawings, and with all relevant Architect's and Engineer's drawings and specification. Any discrepancies found are to be reported immediately to the Engineer.
- 2. Bright Plan accepts no responsibility for inaccuracies in data provided by third parties such as topographic surveys or Ordnance Survey mapping.
- 3. Do not scale, work to figured dimensions only. All dimensions are in millimeters unless noted otherwise and all levels are in metres from the topographic survey datum.
- 4. Any information given regarding existing underground services is given in good faith after consultation with the relevant authority, however accuracy is not certain.

-Legend-

- Application Boundary
- Existing Road Markings
- SGN Pipe
- Esso Pipe
- Swept Path-
 - Wheel Track
 - Over Swing

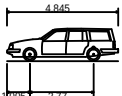

Estate Car	4.845m
Overall Length	1.750m
Overall Width	1.424m
Overall Body Height	0.189m
Min Body Ground Clearance	1.655m
Max Track Width	4.00s
Lock to lock time	4.950m
Kerb to Kerb Turning Radius	

A	Revised Layout	15/11/2023
-	Original Issue	27/10/2023
Rev.	Amendments	Date



BRIGHT PLAN
Transport Planning and Civil Engineering Consultants
Unit 2, West Barn, Norton Lane, Chichester, West Sussex, PO20 3AF
Tel: 0333 358 3270 Email: enquiries@bpcivils.co.uk
www.bpcivils.co.uk

Drawing Status		Final	
Client			
Capital Homes (Southern) Ltd			
Project		Oak Lodge, Bursledon, Southampton	
Drawing Title			
Passing Bays Overview			
Scale	Date	Drawn By	Checked By
1:250	Nov 23	SMO	ALB
Drawing No.			Rev.
2022-6493-009			A