


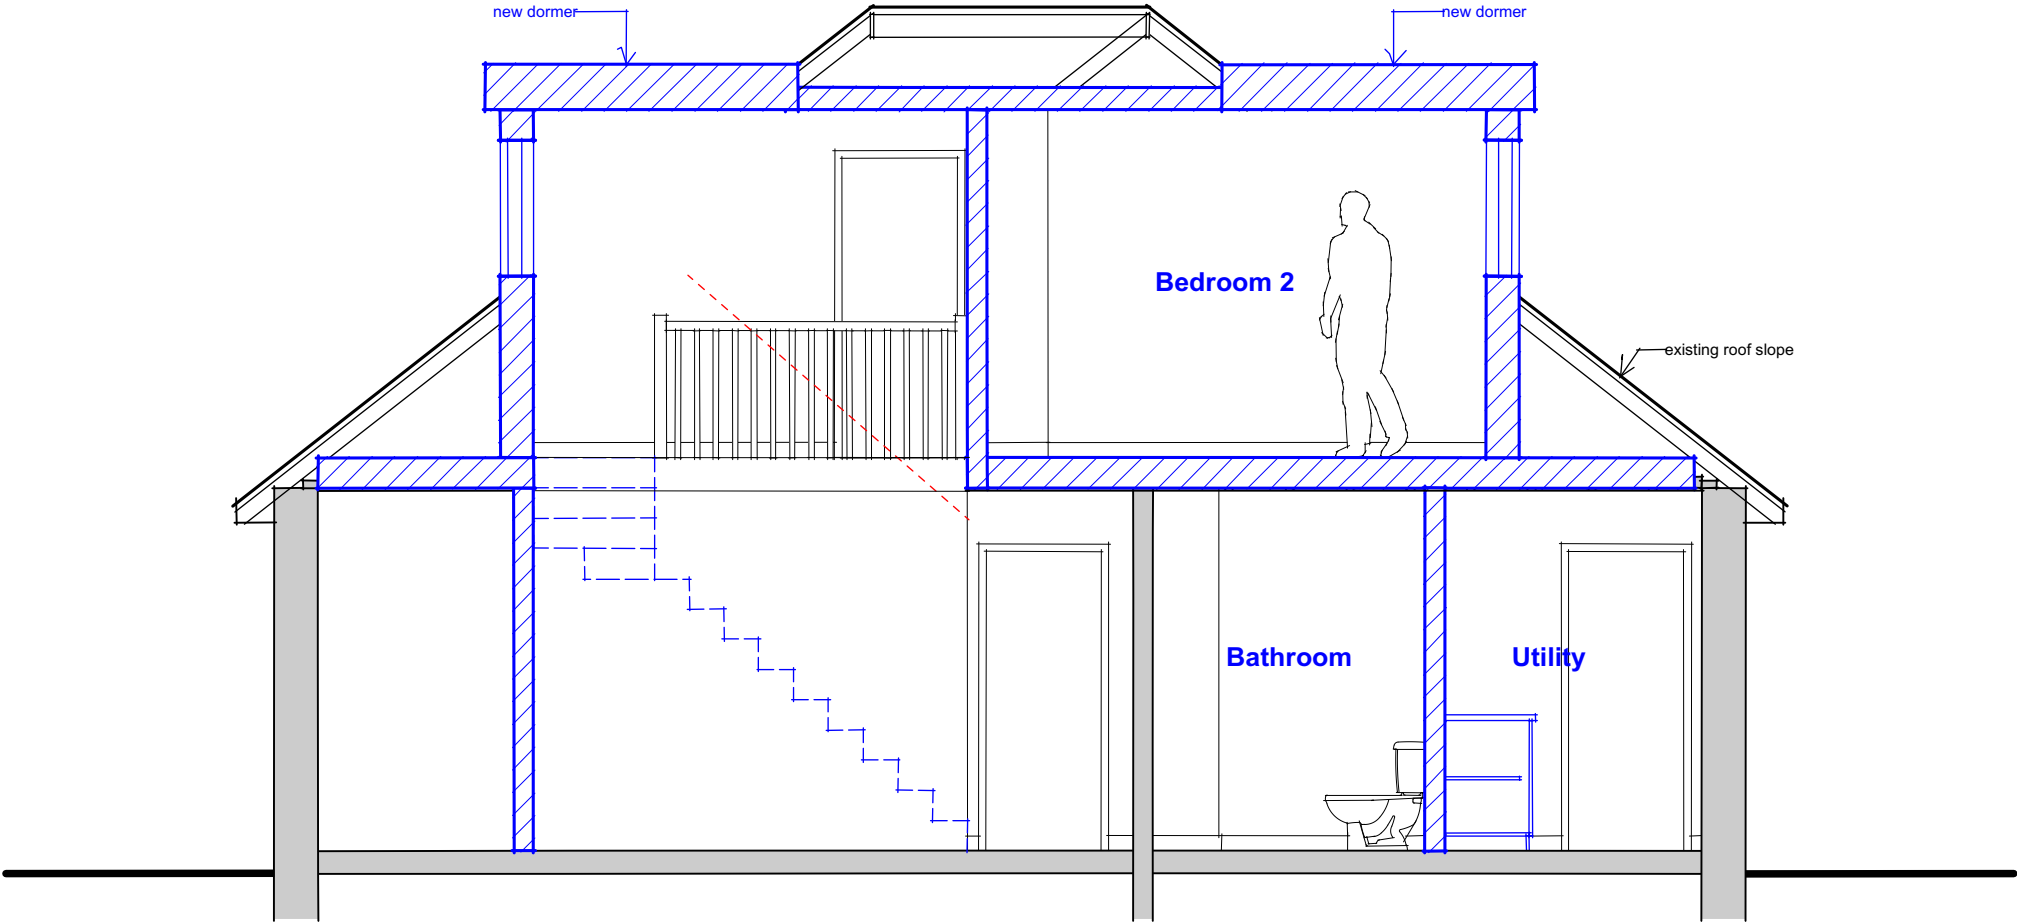

Rev:C	Various amendments	14.11.23
Rev:	Description:	Date:
Job Title:	13 Northdene Road Chandlers Ford Eastleigh	
Drawing Title:	Proposed Section	
Drawing No:	271/08C	
Scale:	1:50	
Date:	August 2023	

PL Robinson design
14 Deacon Close, Southampton, Hampshire, SO19 7BP
Tel: 02380440649 Mob: 07950654378
email: office@plrobinsondesign.co.uk