


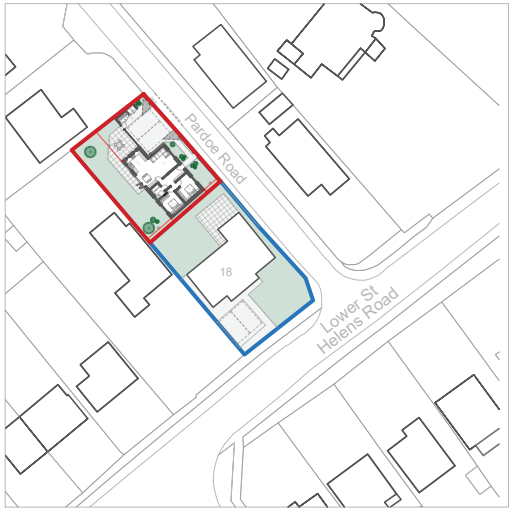

Location Plan 1:1250 @A3

Ordnance Survey, (c) Crown
Copyright 2023. All rights reserved.
Licence number 100022432

Description

The construction of a 2 bedroom bungalow with associated parking, bin & cycle storage in replacement of a residential annex to the rear of 18 Lower St Helens Road.


Site Area: 0.03 (0.07ac)
Proposed GIA: 70m²
Area to be Demolished: 37.5m²

Key

-  Site Boundary
-  Area owned by applicant
-  Proposed Planting

Notes

Do not scale from this drawing.
Use for planning purposes only.
The contents of this drawing are copyright.
Contractors must verify all dimensions and report any discrepancies before putting work in hand or making any shop drawings.
All flat roofs to be fitted with a man safe system.

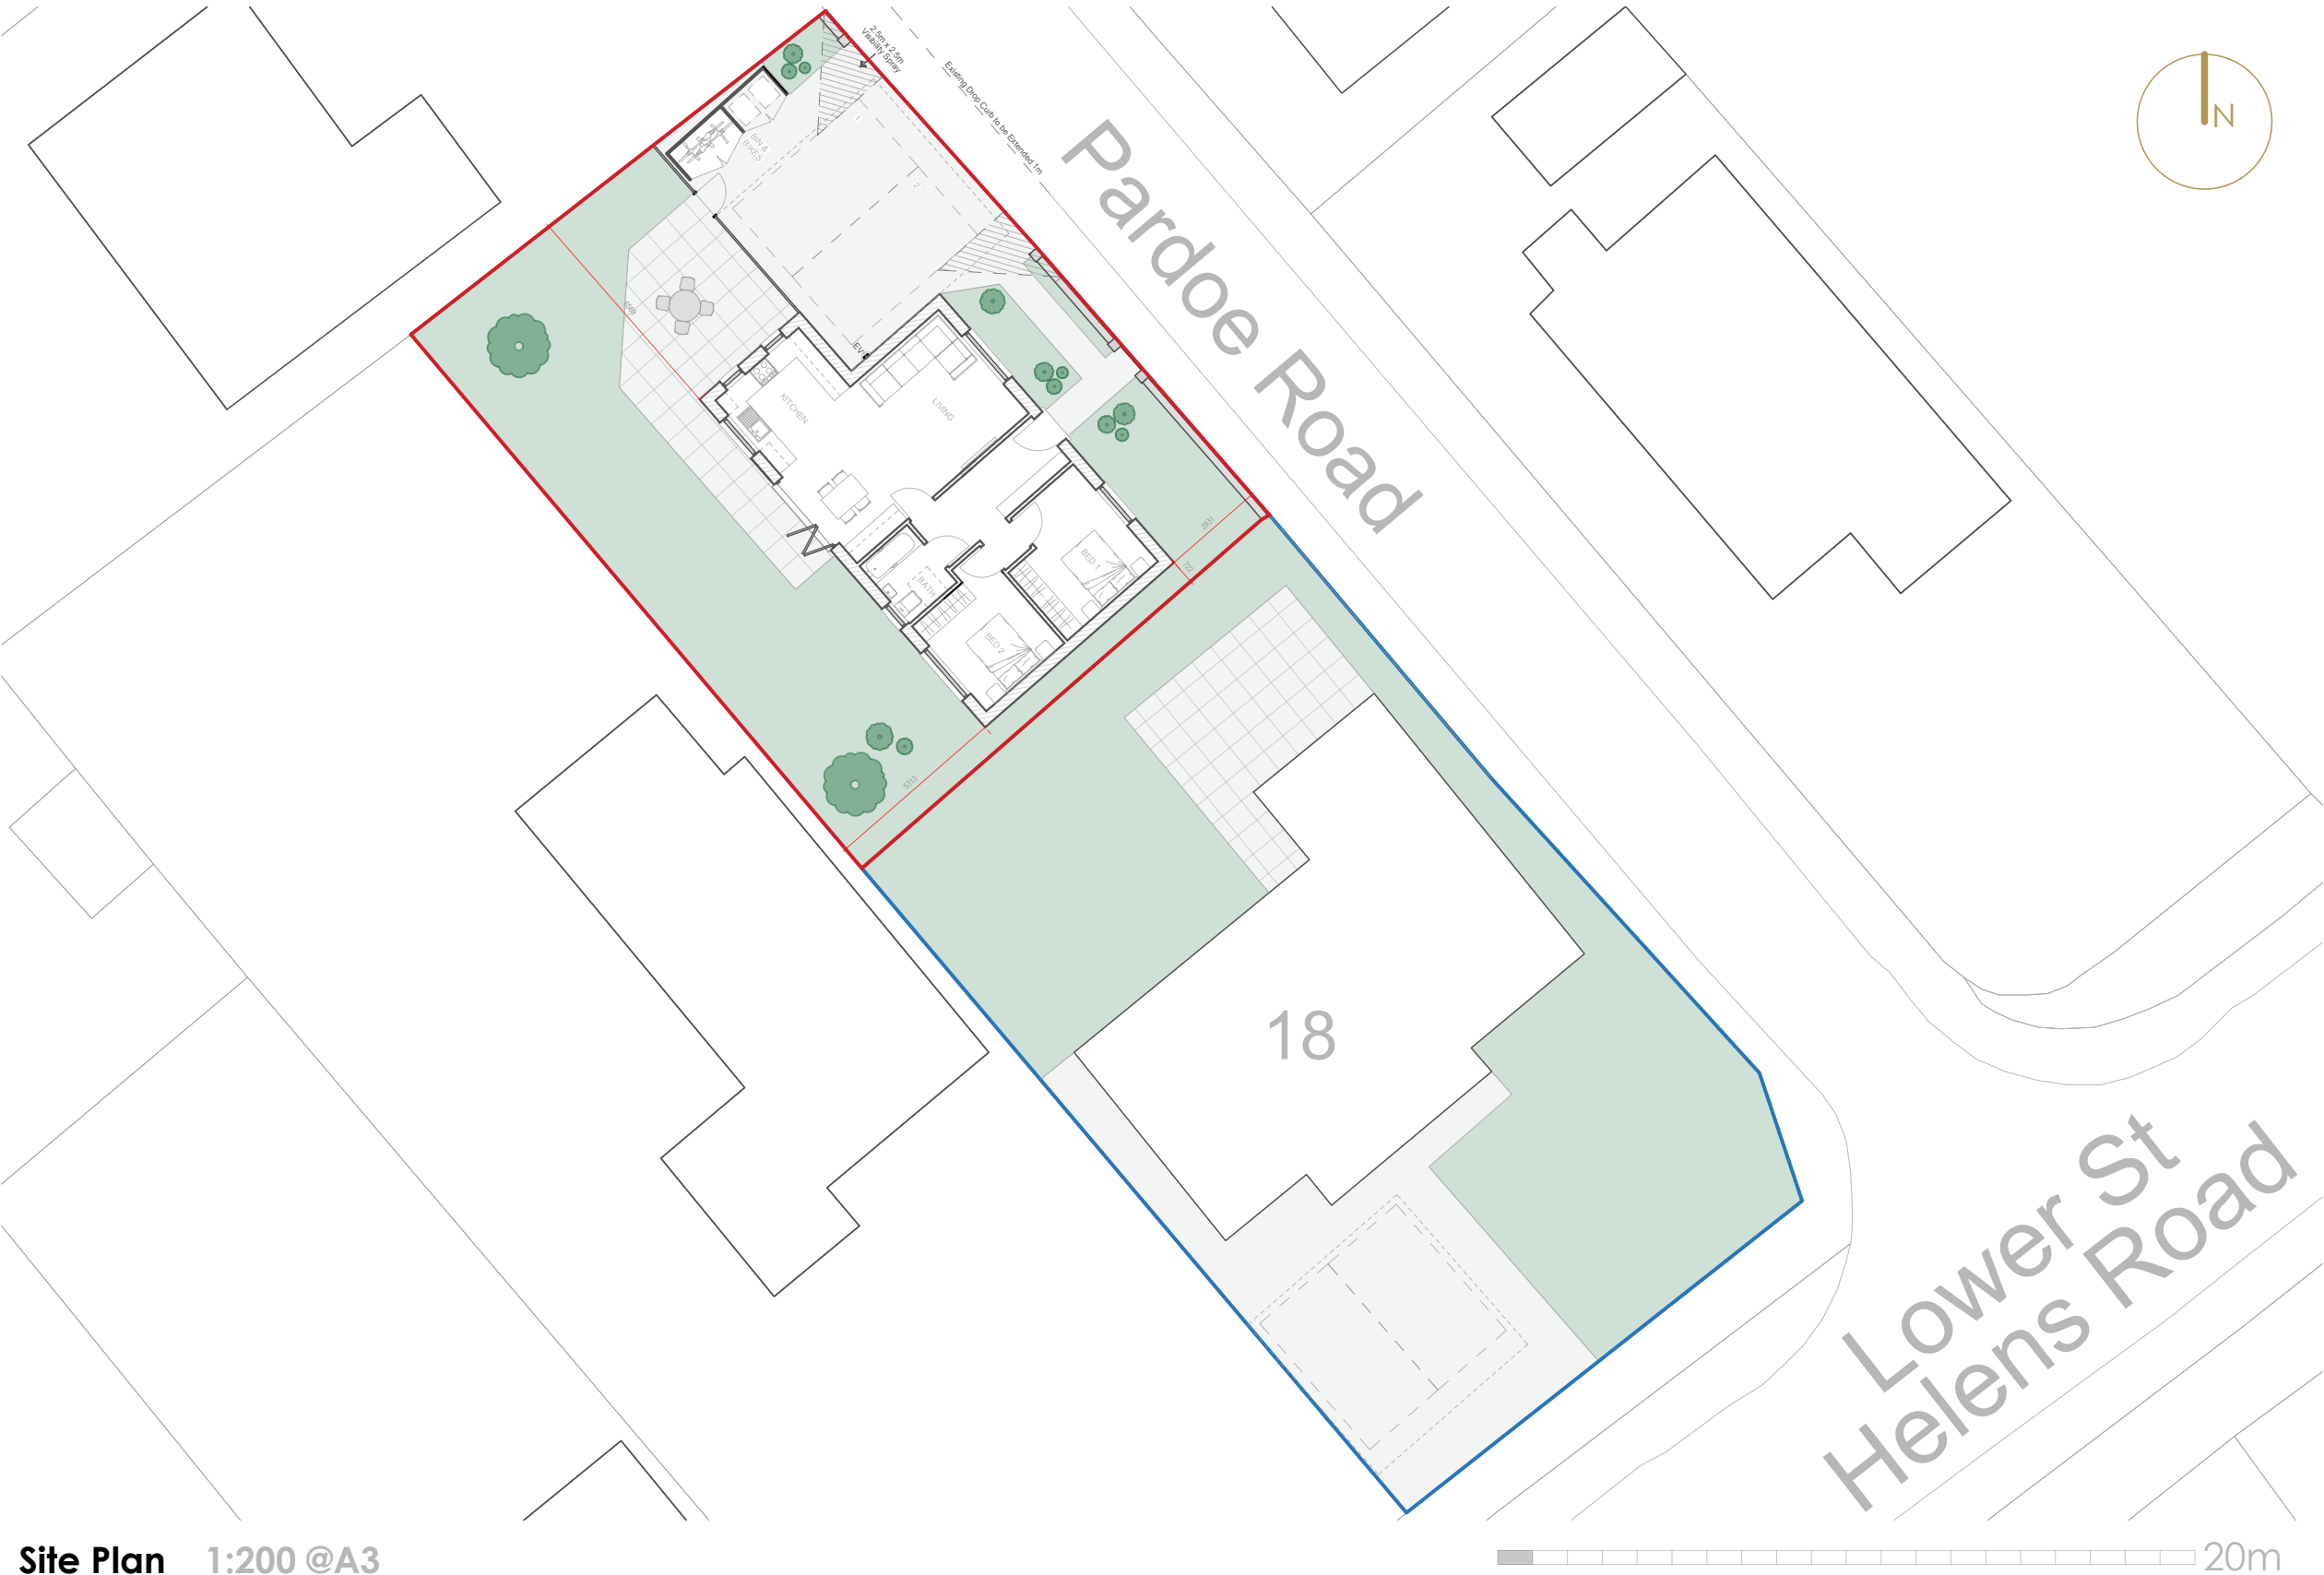

Site Plan 1:200 @A3