


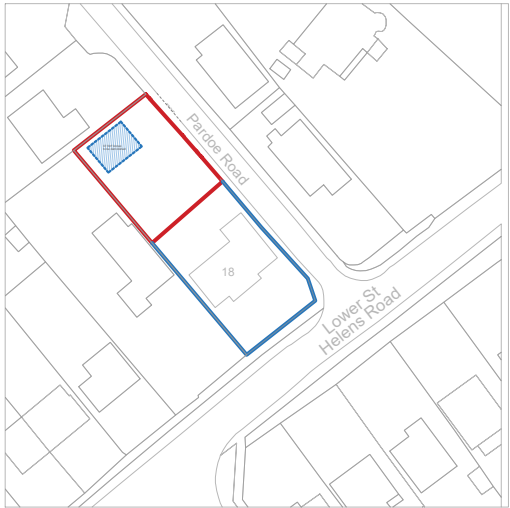

Location Plan 1:1250 @A3


Ordnance Survey, (c) Crown
Copyright 2023. All rights reserved.
Licence number 100022432

Key

- Site Boundary
- Area owned by Applicant

Notes

Do not scale from this drawing.
Use for planning purposes only.
The contents of this drawing are copyright.
Contractors must verify all dimensions and report
any discrepancies before putting work in hand or
making any shop drawings.
All flat roofs to be fitted with a man safe system.

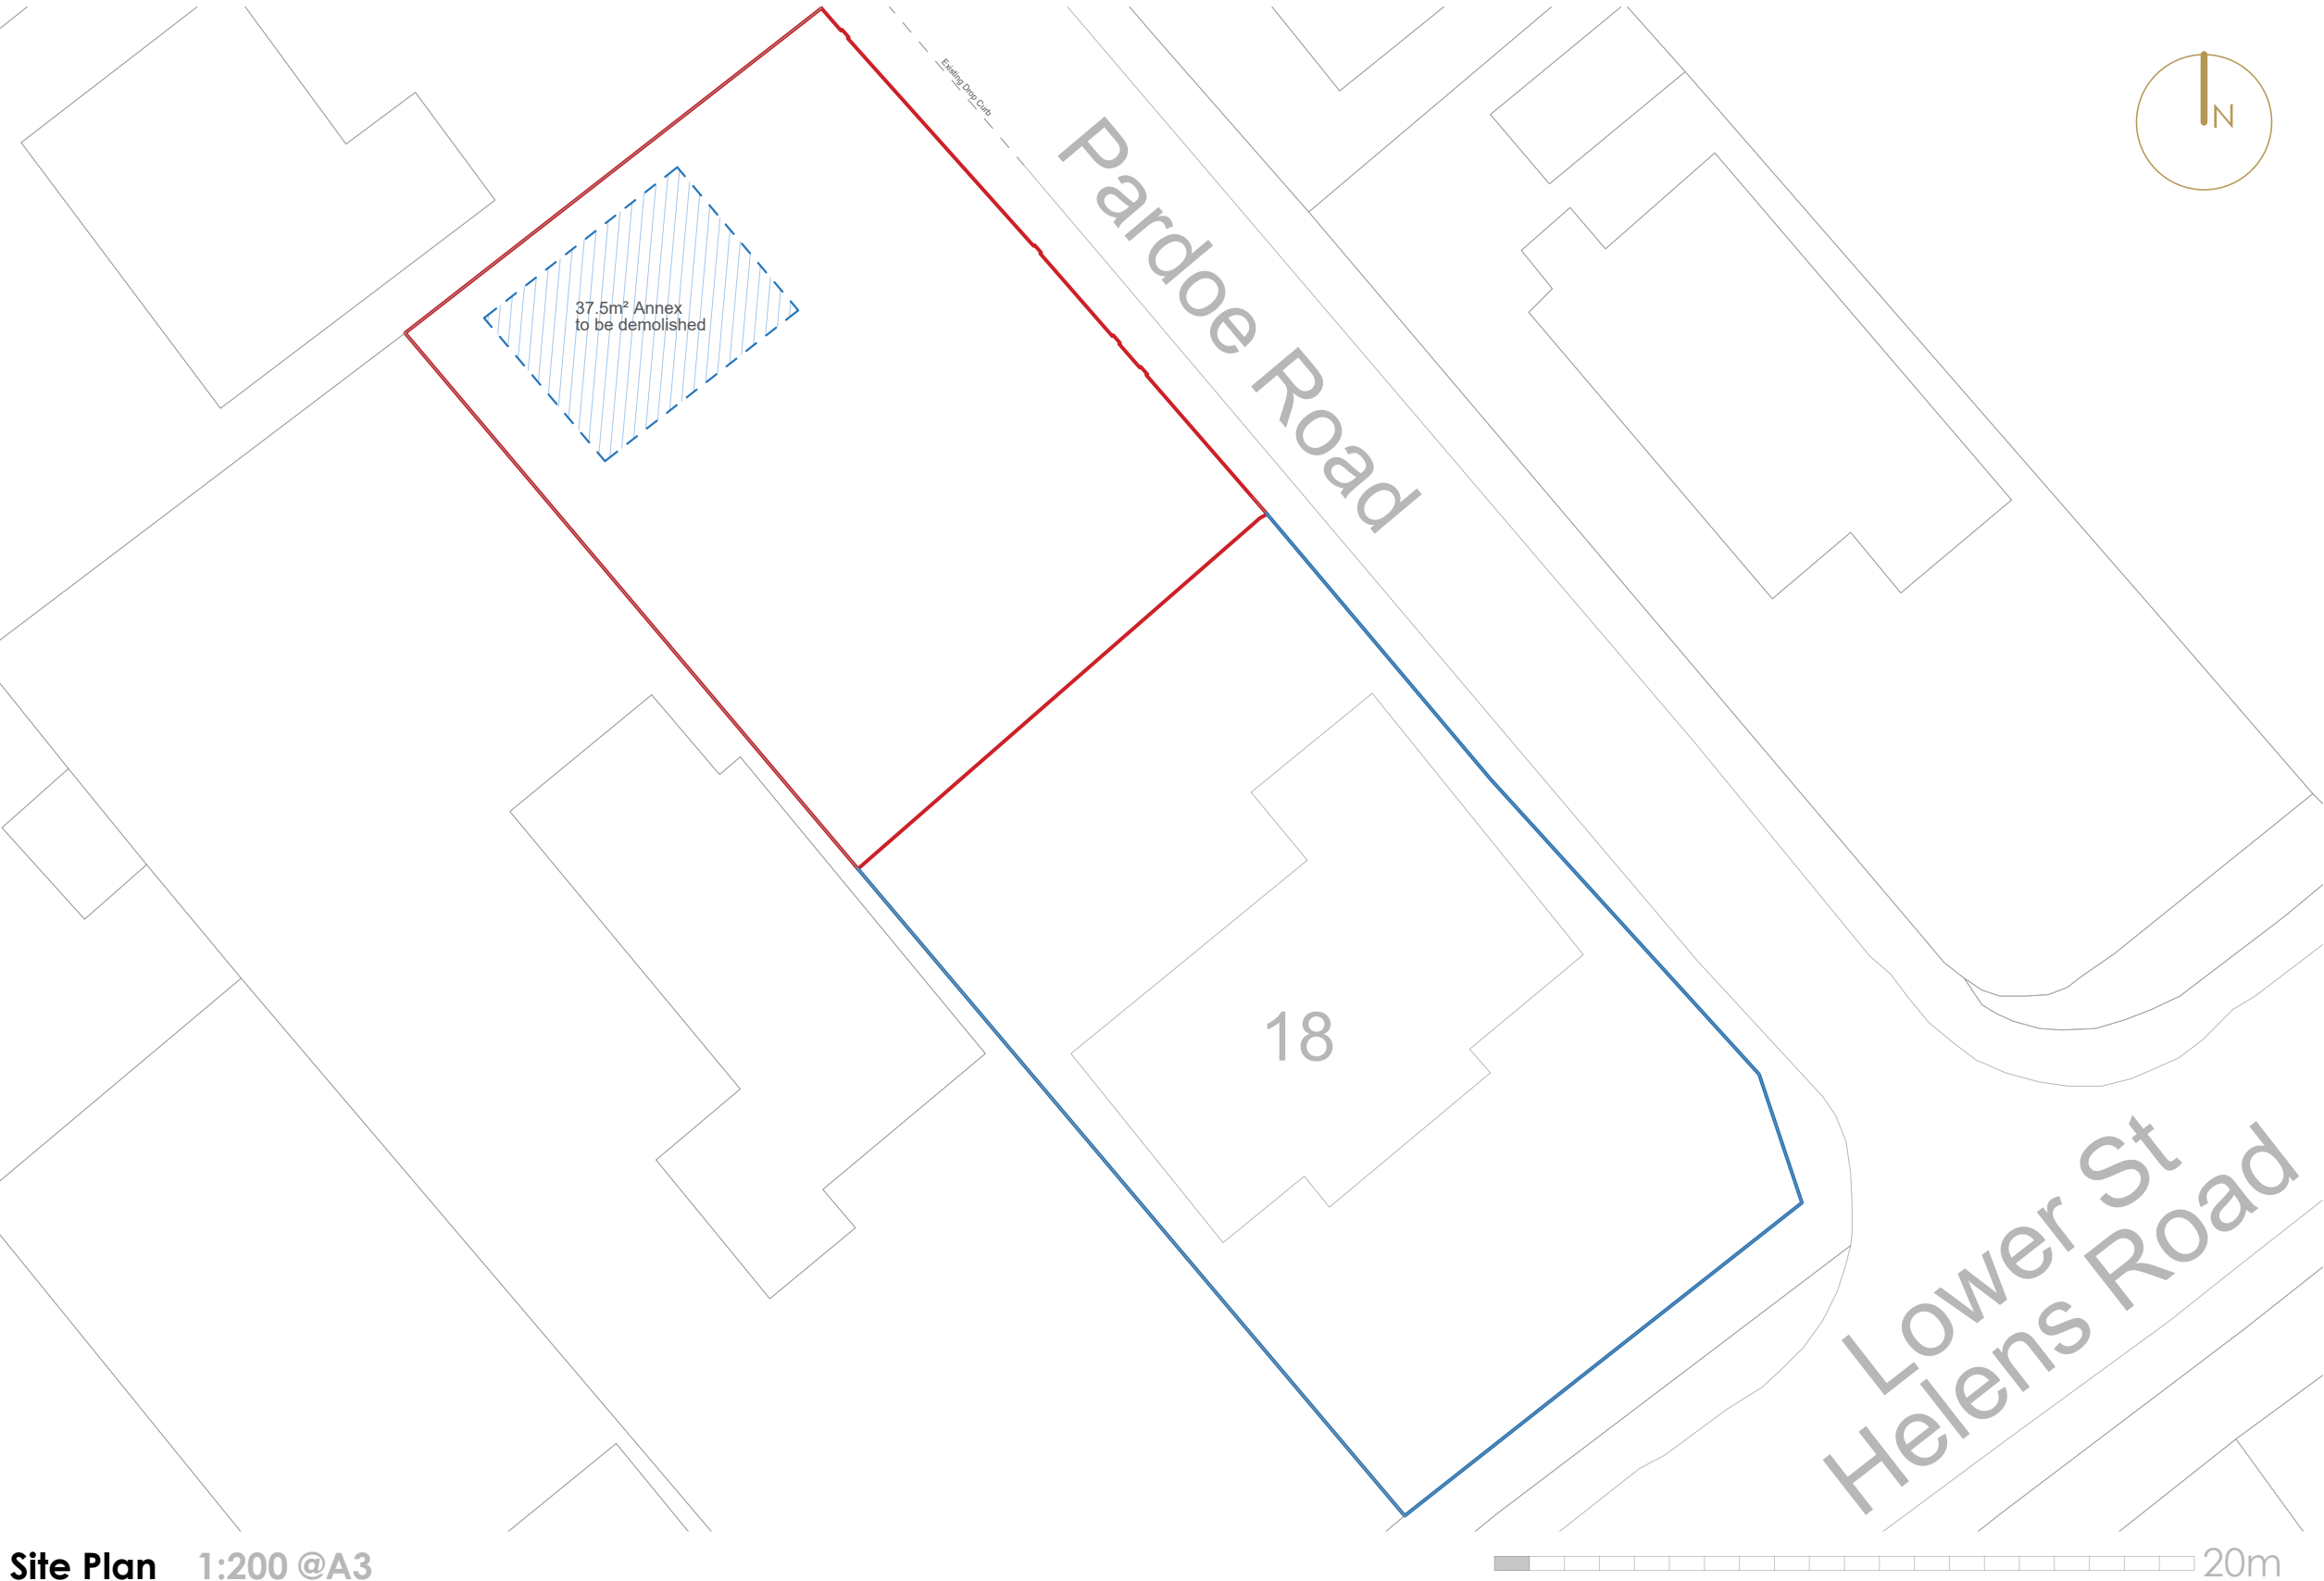

Site Plan 1:200 @A3