


Existing Street Scene

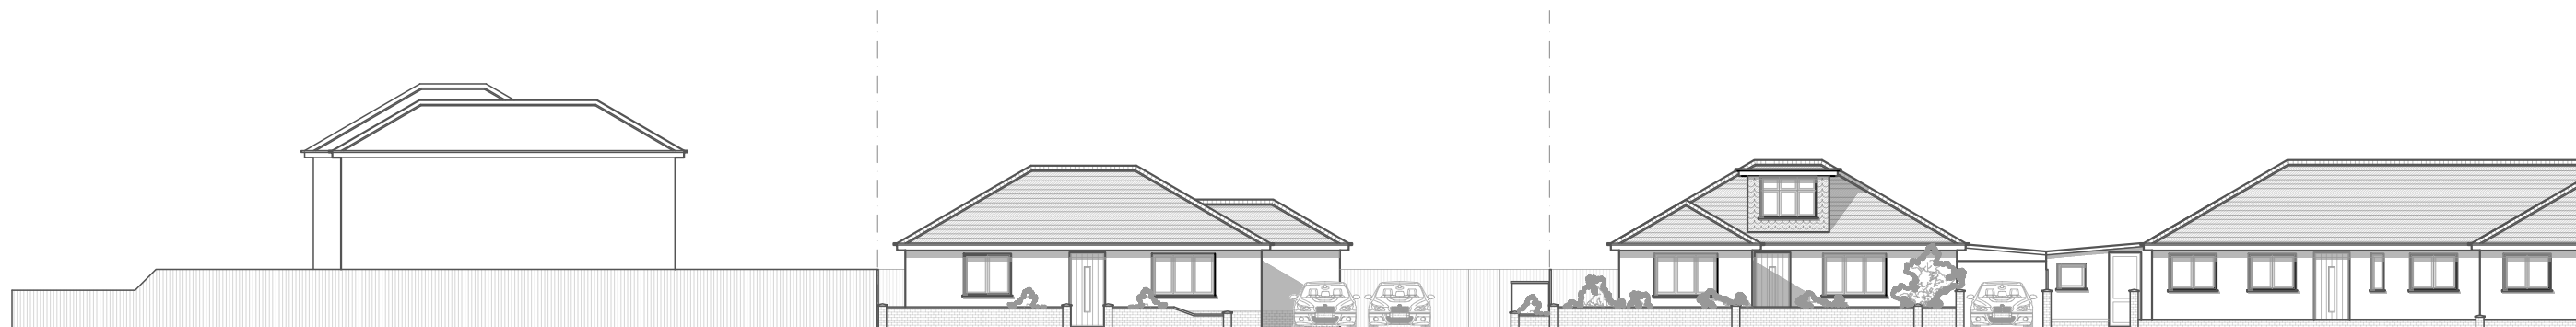

Proposed Street Scene

Notes

Do not scale from this drawing.
Use for planning purposes only.
The contents of this drawing are copyright.
Contractors must verify all dimensions and report any discrepancies before putting work in hand or making any shop drawings.
All flat roofs to be fitted with a man safe system.

10m



**ARCHITECTURAL
SERVICES**

Contact **07803272516**

Address

Land R/O 18 Lower St Helens Rd,
Hedge End, Southampton SO30 0LW

Drawing Set

Street Scene

Scale

1:100 @ A3

Date

20 November 2023

Sheet **05**