


Bursledon Recreation Ground_Existing Block Plan

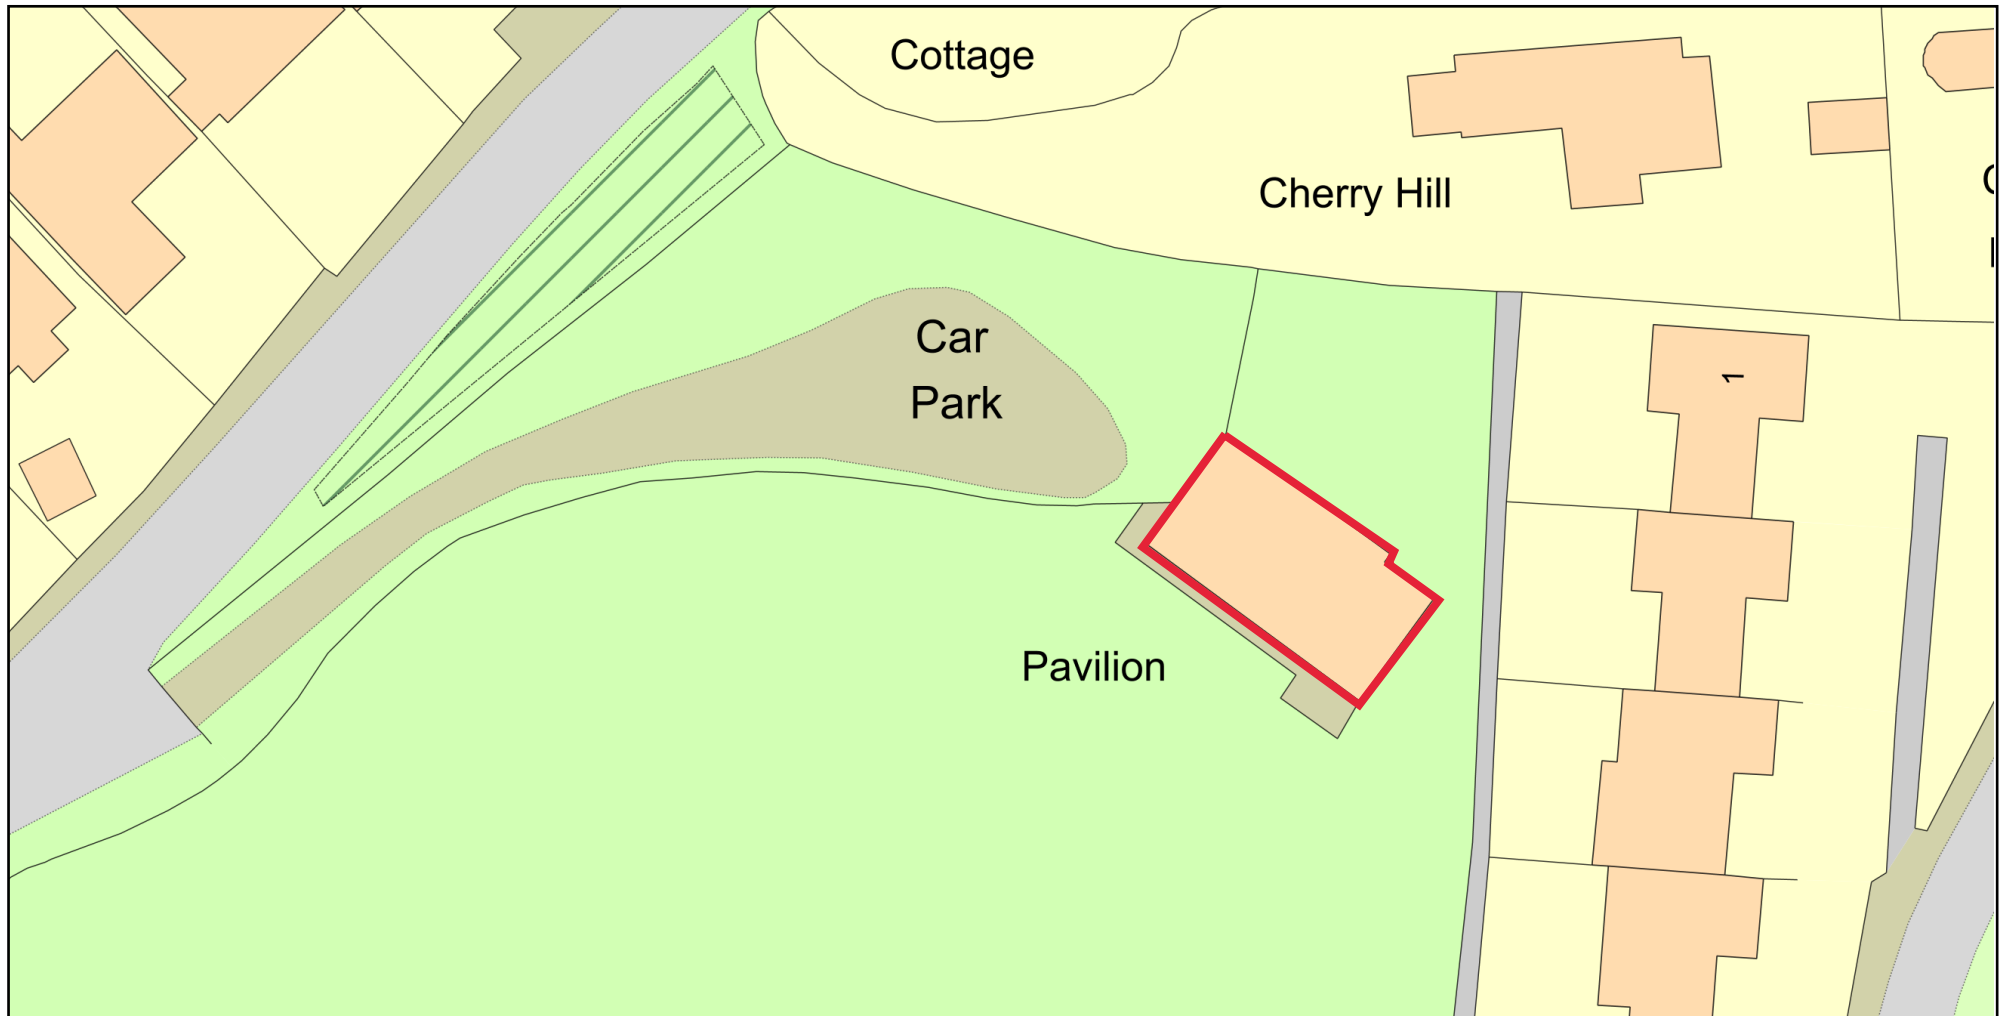

0 20
Metres



Plan Produced for: Eastleigh Borough Council

Date Produced: 03 May 2023

Plan Reference Number: TQRQM23123151426936

Scale: 1:500 @ A4

© Crown copyright and database rights 2023 OS 100042766