
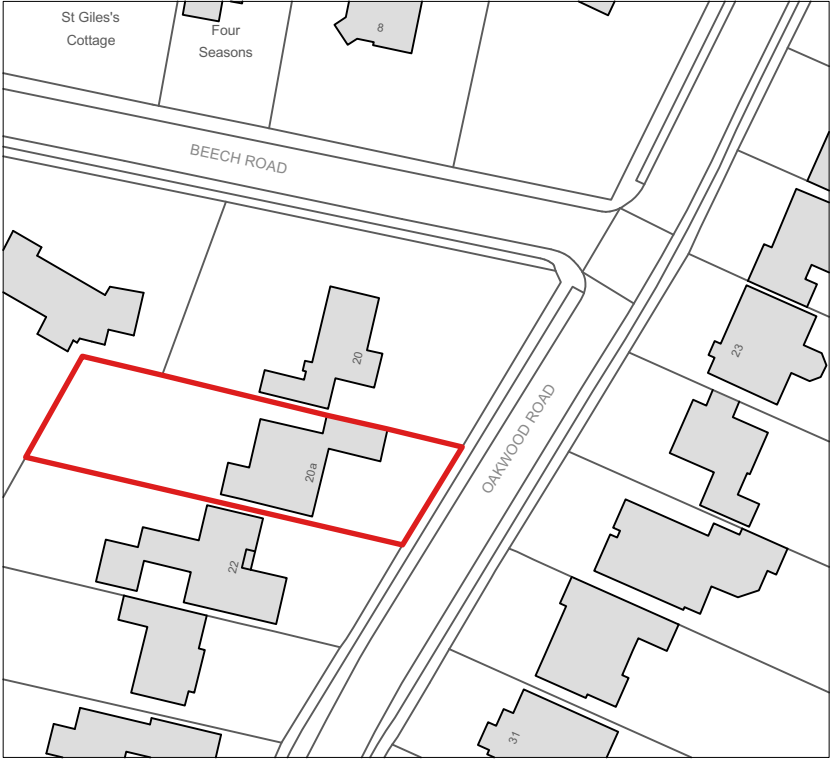
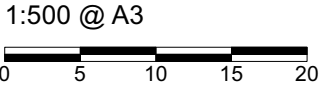


Mr & Mrs Arden

Revisions:

20a Oakwood Road, Chandlers Ford

Site Location Plan

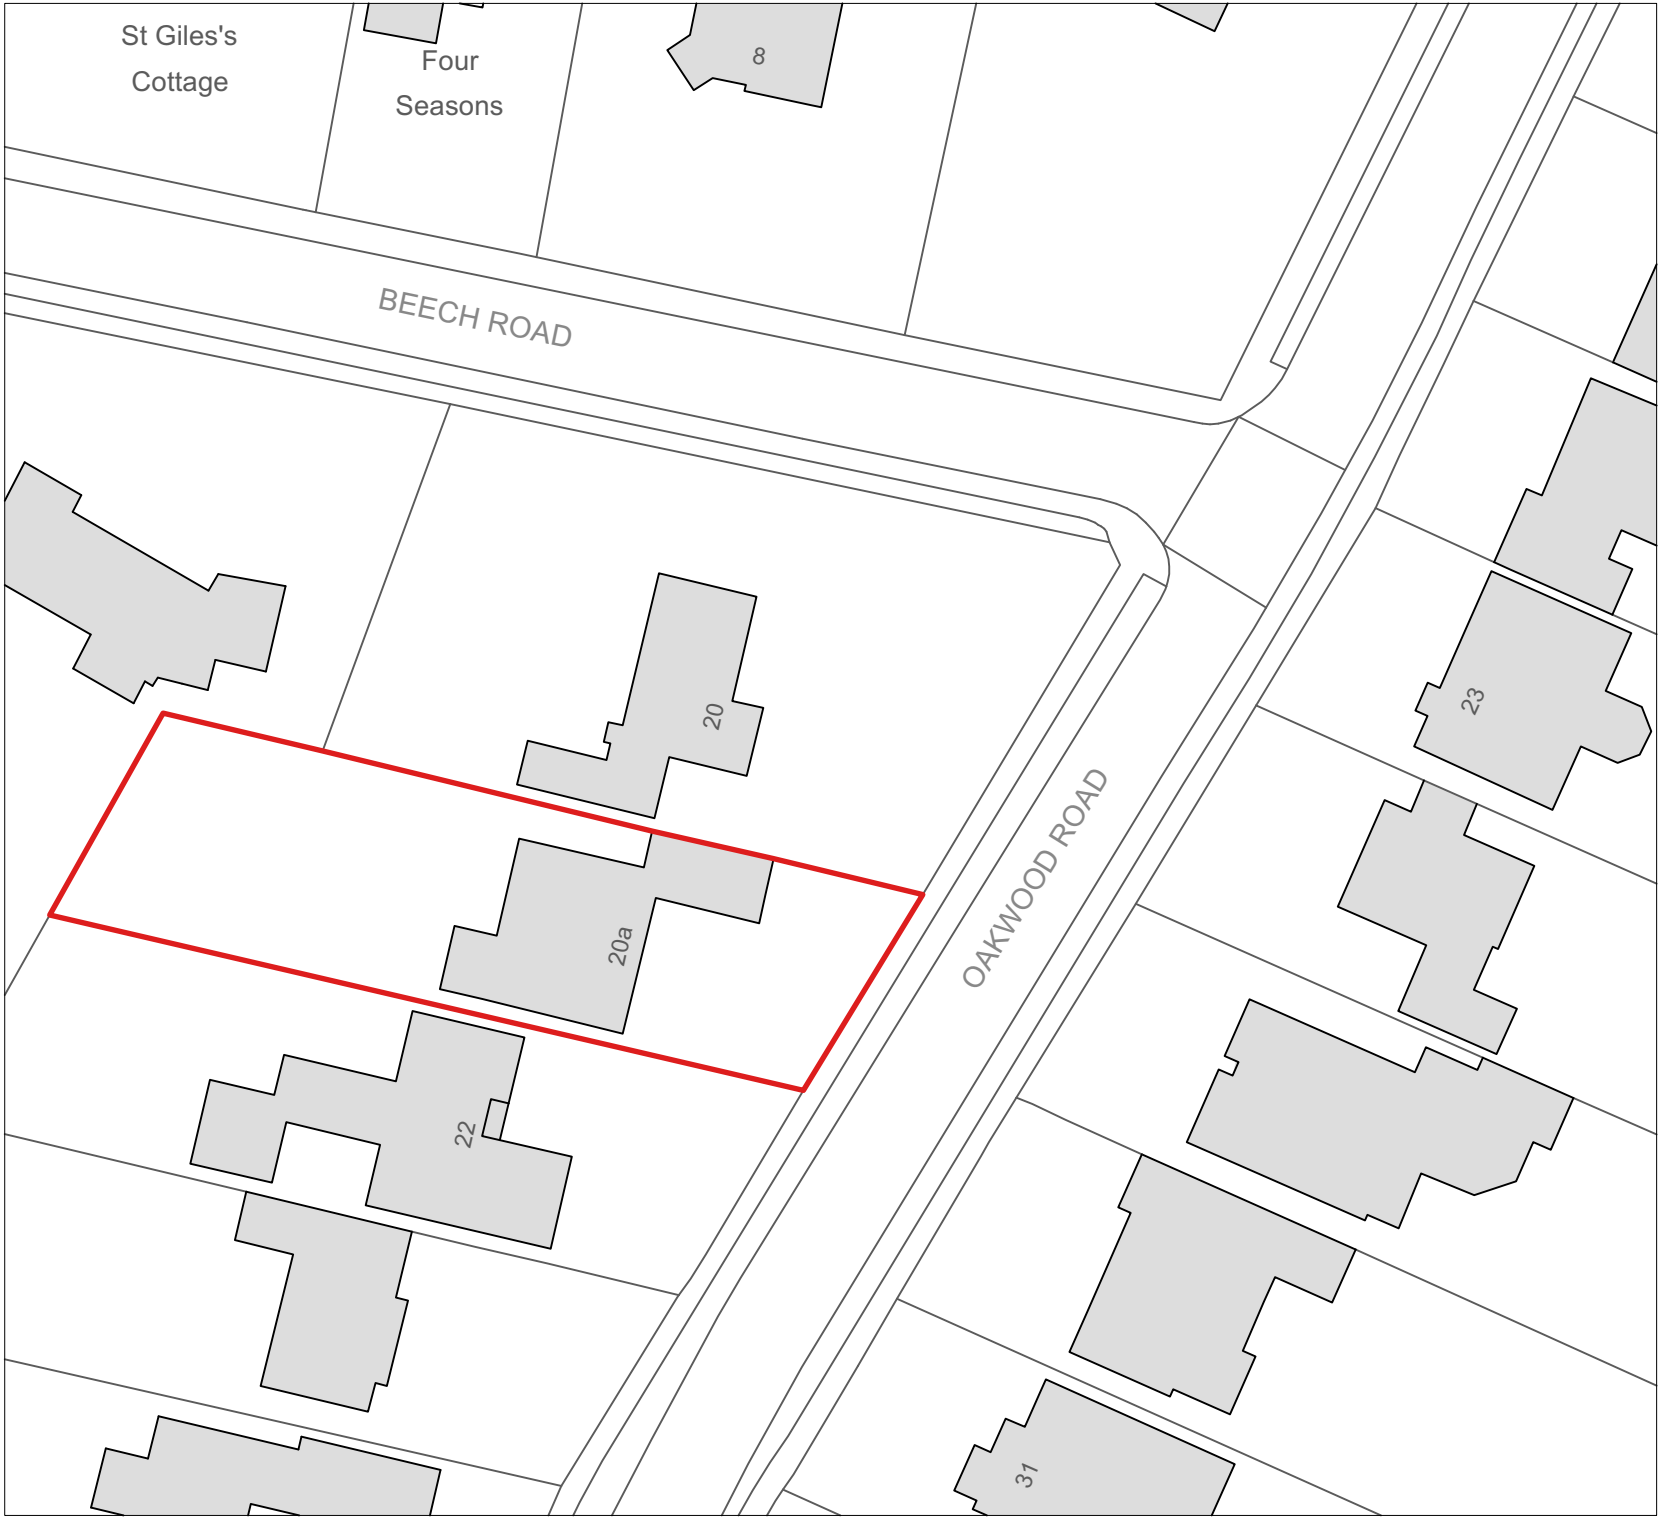

FORGE

DESIGN STUDIO

www.forge-ds.co.uk

Forge Design Studio
Cowesfield
Whiteparish
Salisbury
SP5 2RB

info@forge-ds.co.uk
studio 01794 885872

Figured dimensions only are to be taken from this drawing. Do not scale from this drawing other than for planning purposes. All dimensions are in millimetres unless otherwise stated. All dimensions and setting out co-ordinates shall be checked on site prior to work commencing. Any discrepancies shall be reported to Forge Design Studio.

Forge Design Studio asserts its rights under the Copyright, Designs and Patents Act 1988, unless otherwise agreed in writing. All rights reserved.

Status: For Planning	
Drawn by: LM	Date: November 2023
Checked by: MH	Date: November 2023
Scale: 1:500 & 1:1000 @ A3	
Project no: 202312	
Drawing no: PL001	Revision: