


KEY:

- NEW PEDESTRAIN AND WHEELCHAIR ACCESS (FOOTPATH) WITH PERMEABLE SURFACING
- MAINTENANCE VEHICLE ACCESS WITH PERMEABLE SURFACING
- EXISTING ENTRANCE LAID TO PERMEABLE PAVING
- EXISTING TREES TO BE RETAINED
- EXISTING HEDGEROWS TO BE RETAINED
- NEW PLAY AREA LAID TO PERMEABLE TARMAC

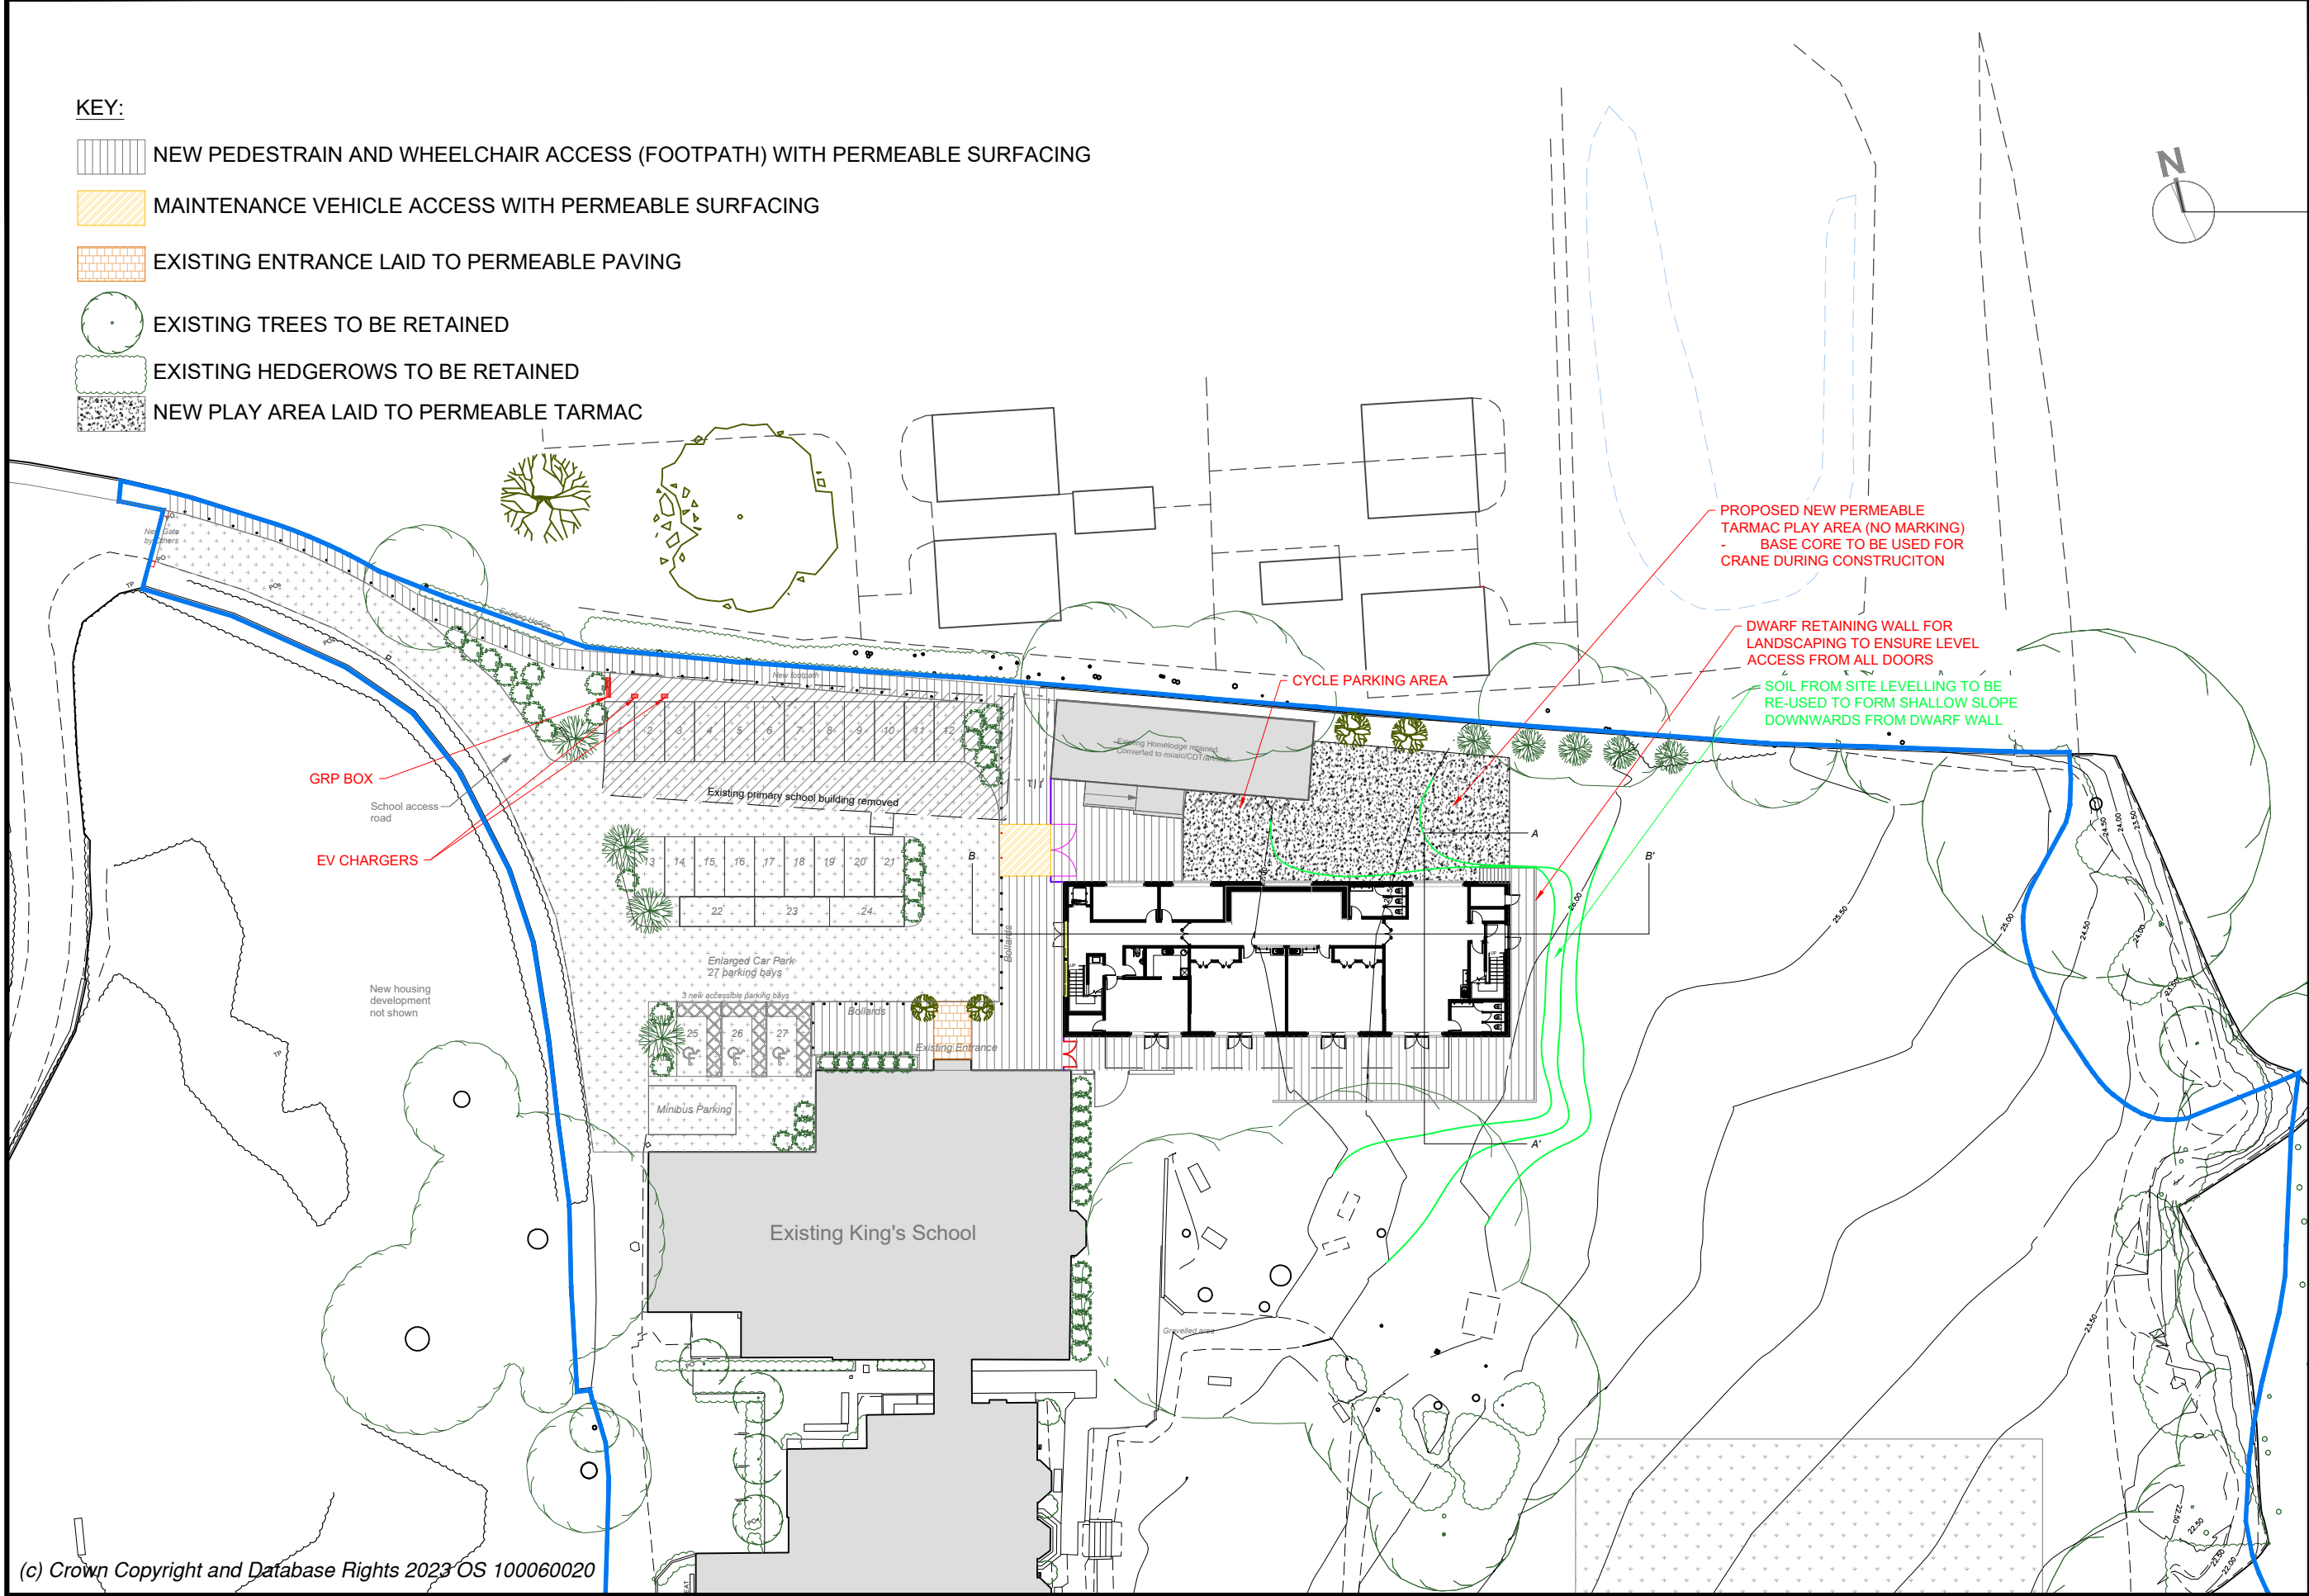

(c) Crown Copyright and Database Rights 2023 OS 100060020

KINGSWELL
BUILDINGS LTD



INFO

WRITTEN DIMENSIONS ARE IN ALL CASES TO BE REFERRED TO SCALED DIMENSIONS. CONTRACTORS, SUB-CONTRACTORS AND SUPPLIERS MUST VERIFY ALL DIMENSIONS ON SITE. *FURNITURE IS SHOWN FOR THE PURPOSE OF ILLUSTRATION ONLY, UNLESS OTHERWISE NOTED.

ADDRESS

KINGSWELL BUILDINGS LTD,
UNIT 2, BEECHES INDUSTRIAL
PARK, LITTLETON ROAD,
CRAWLEY, WINCHESTER,
SO21 2QD

TEL: 01962 279 006

Drawn by :
M.E.

Client :
THE KING'S PRIMARY SCHOOL

Drawing Title :
BLOCK PLAN AS PROPOSED

Scale :
1:500 @ A3

Date :
23 November 2023 16:38:48

Drawing Reference :
3404.23 - CH - BPP - OPT3

Revision Number : 8