



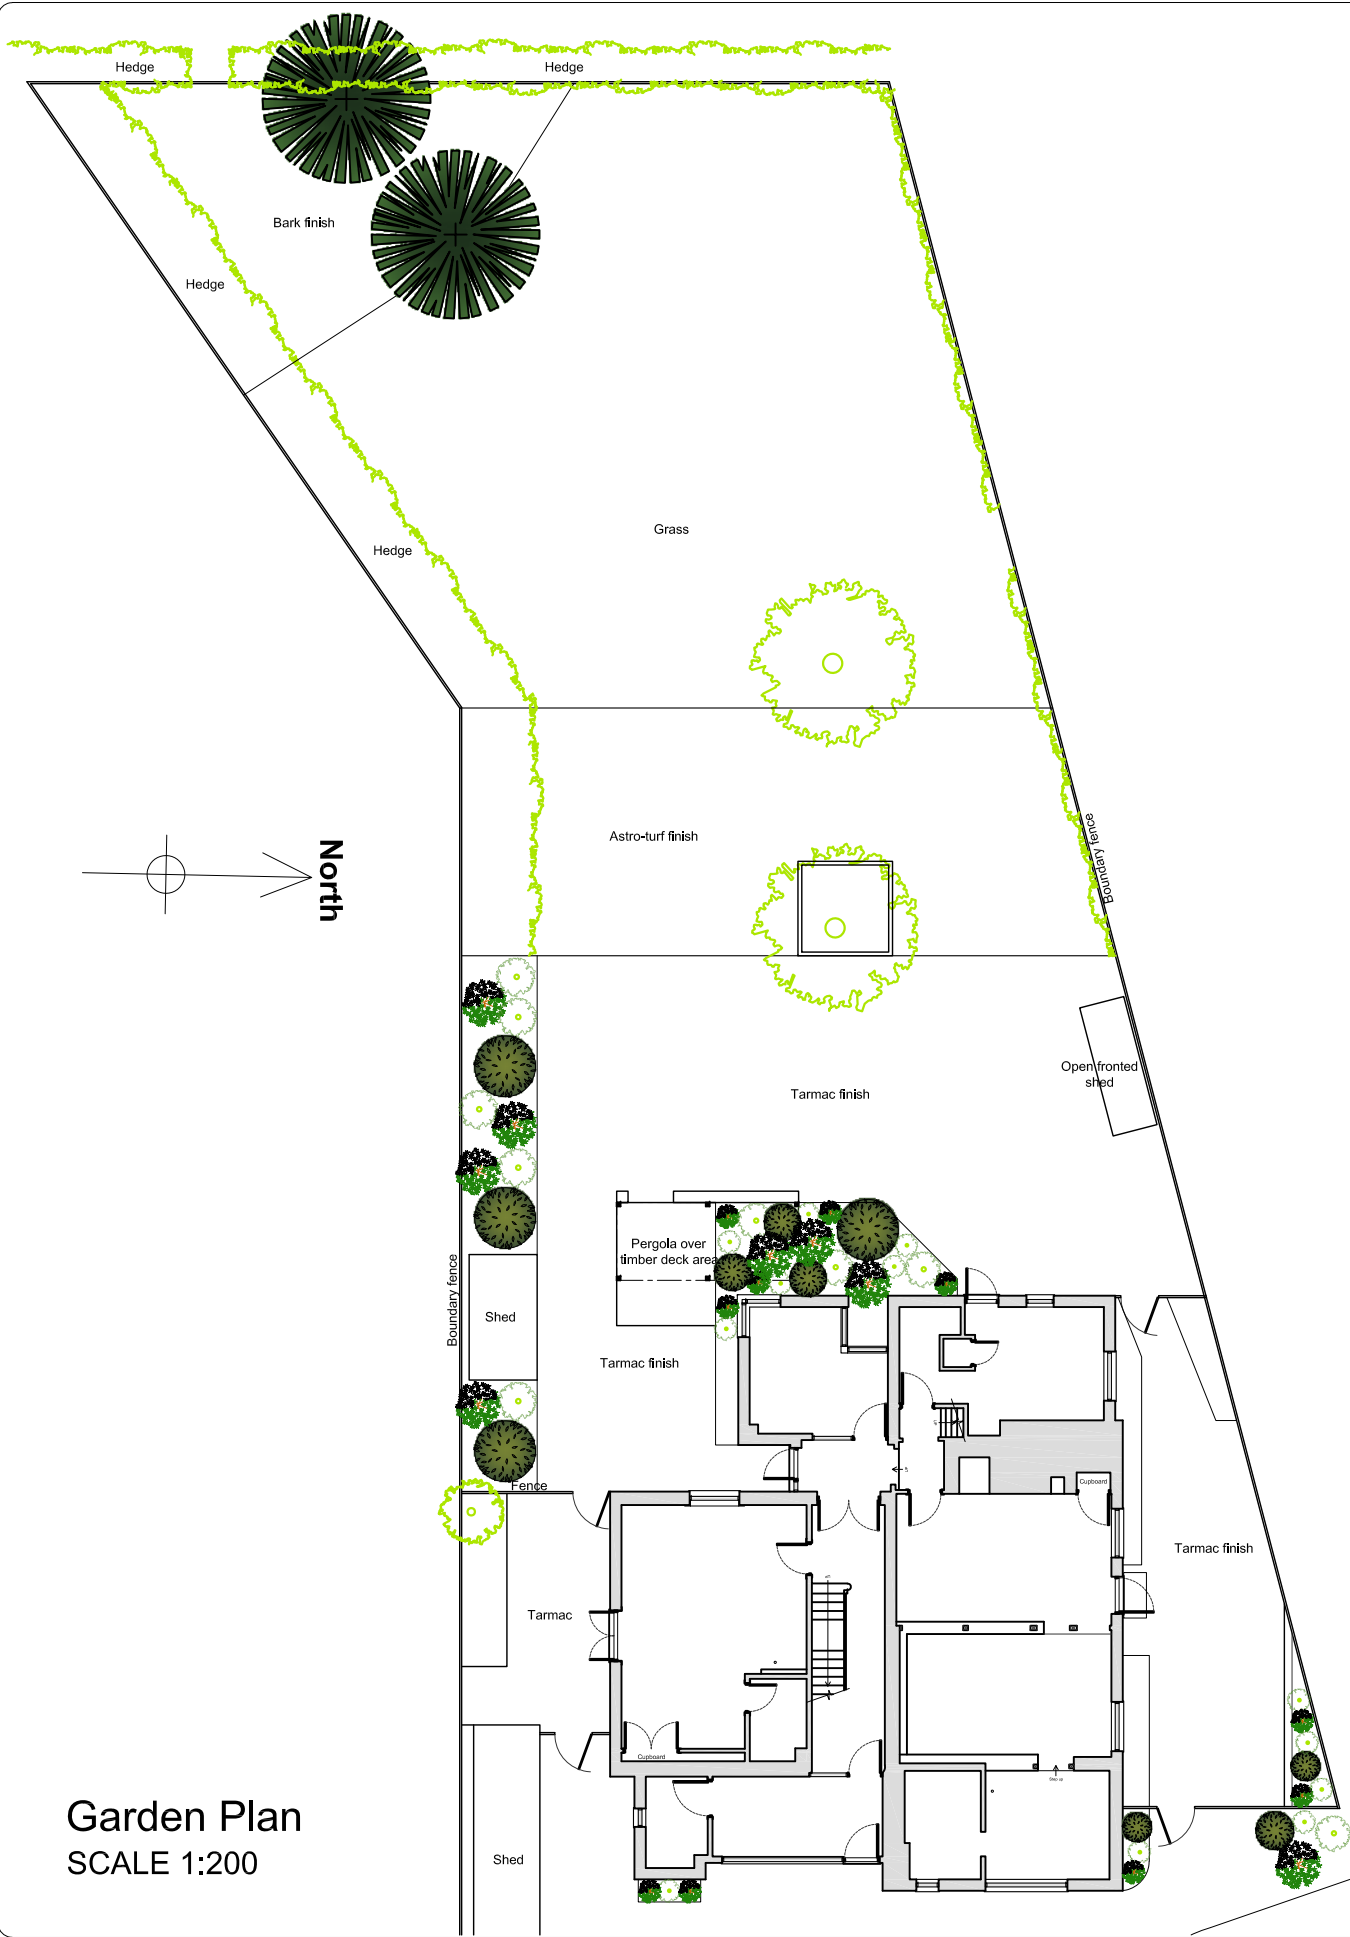


Garden Plan  
SCALE 1:200



Location Plan  
SCALE 1:1250

© Crown copyright and database rights  
Ordnance Survey 100024900

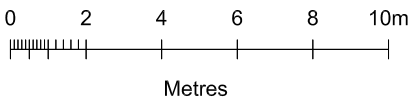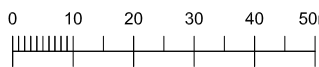

101.9

|       |                      |      |          |     |    |        |     |       |         |                             |  |
|-------|----------------------|------|----------|-----|----|--------|-----|-------|---------|-----------------------------|--|
| Site  | Hedge End - 4575     |      |          |     |    |        |     |       | Address | Pomeroy Crescent, Hedge End |  |
| Title | Existing Garden Plan |      |          |     |    |        |     |       |         | Southampton                 |  |
| Drawn | SM                   | Date | 22.11.23 | Rev | 06 | Status | PRO | Scale | 1:200   | SO30 2LF                    |  |