


KEY:

-  NEW SMALL TREE PLANTING
-  NEW LOW SHRUB PLANTING
-  NEW PEDESTRIAN AND WHEELCHAIR ACCESS (FOOTPATH) WITH PERMEABLE SURFACING
-  MAINTENANCE VEHICLE ACCESS WITH PERMEABLE SURFACING
-  BAT BOXES TO BE SUPPLIED AND INSTALLED ON EXTERNAL FACE OF NEW BUILDING BY SCHOOL
-  BIRD BOXES TO BE SUPPLIED AND INSTALLED ON EXTERNAL FACE OF NEW BUILDING BY SCHOOL
-  EXISTING TREES TO BE RETAINED
-  EXISTING HEDGEROWS TO BE RETAINED
-  SECURITY MESH FENCING
-  NEW PLAY AREA LAID TO PERMEABLE TARMAC
-  EXISTING ENTRANCE LAID TO PERMEABLE PAVING
-  HARD SURFACE LAID TO FALL & STORM WATER TAKEN TO SHALLOW CRATE SYSTEM

NOTE: PLEASE REFER TO THE TREE PLAN, AT APPENDIX I TO THE AIA, FOR TREES AND HEDGEROW PROPOSED TO BE REMOVED

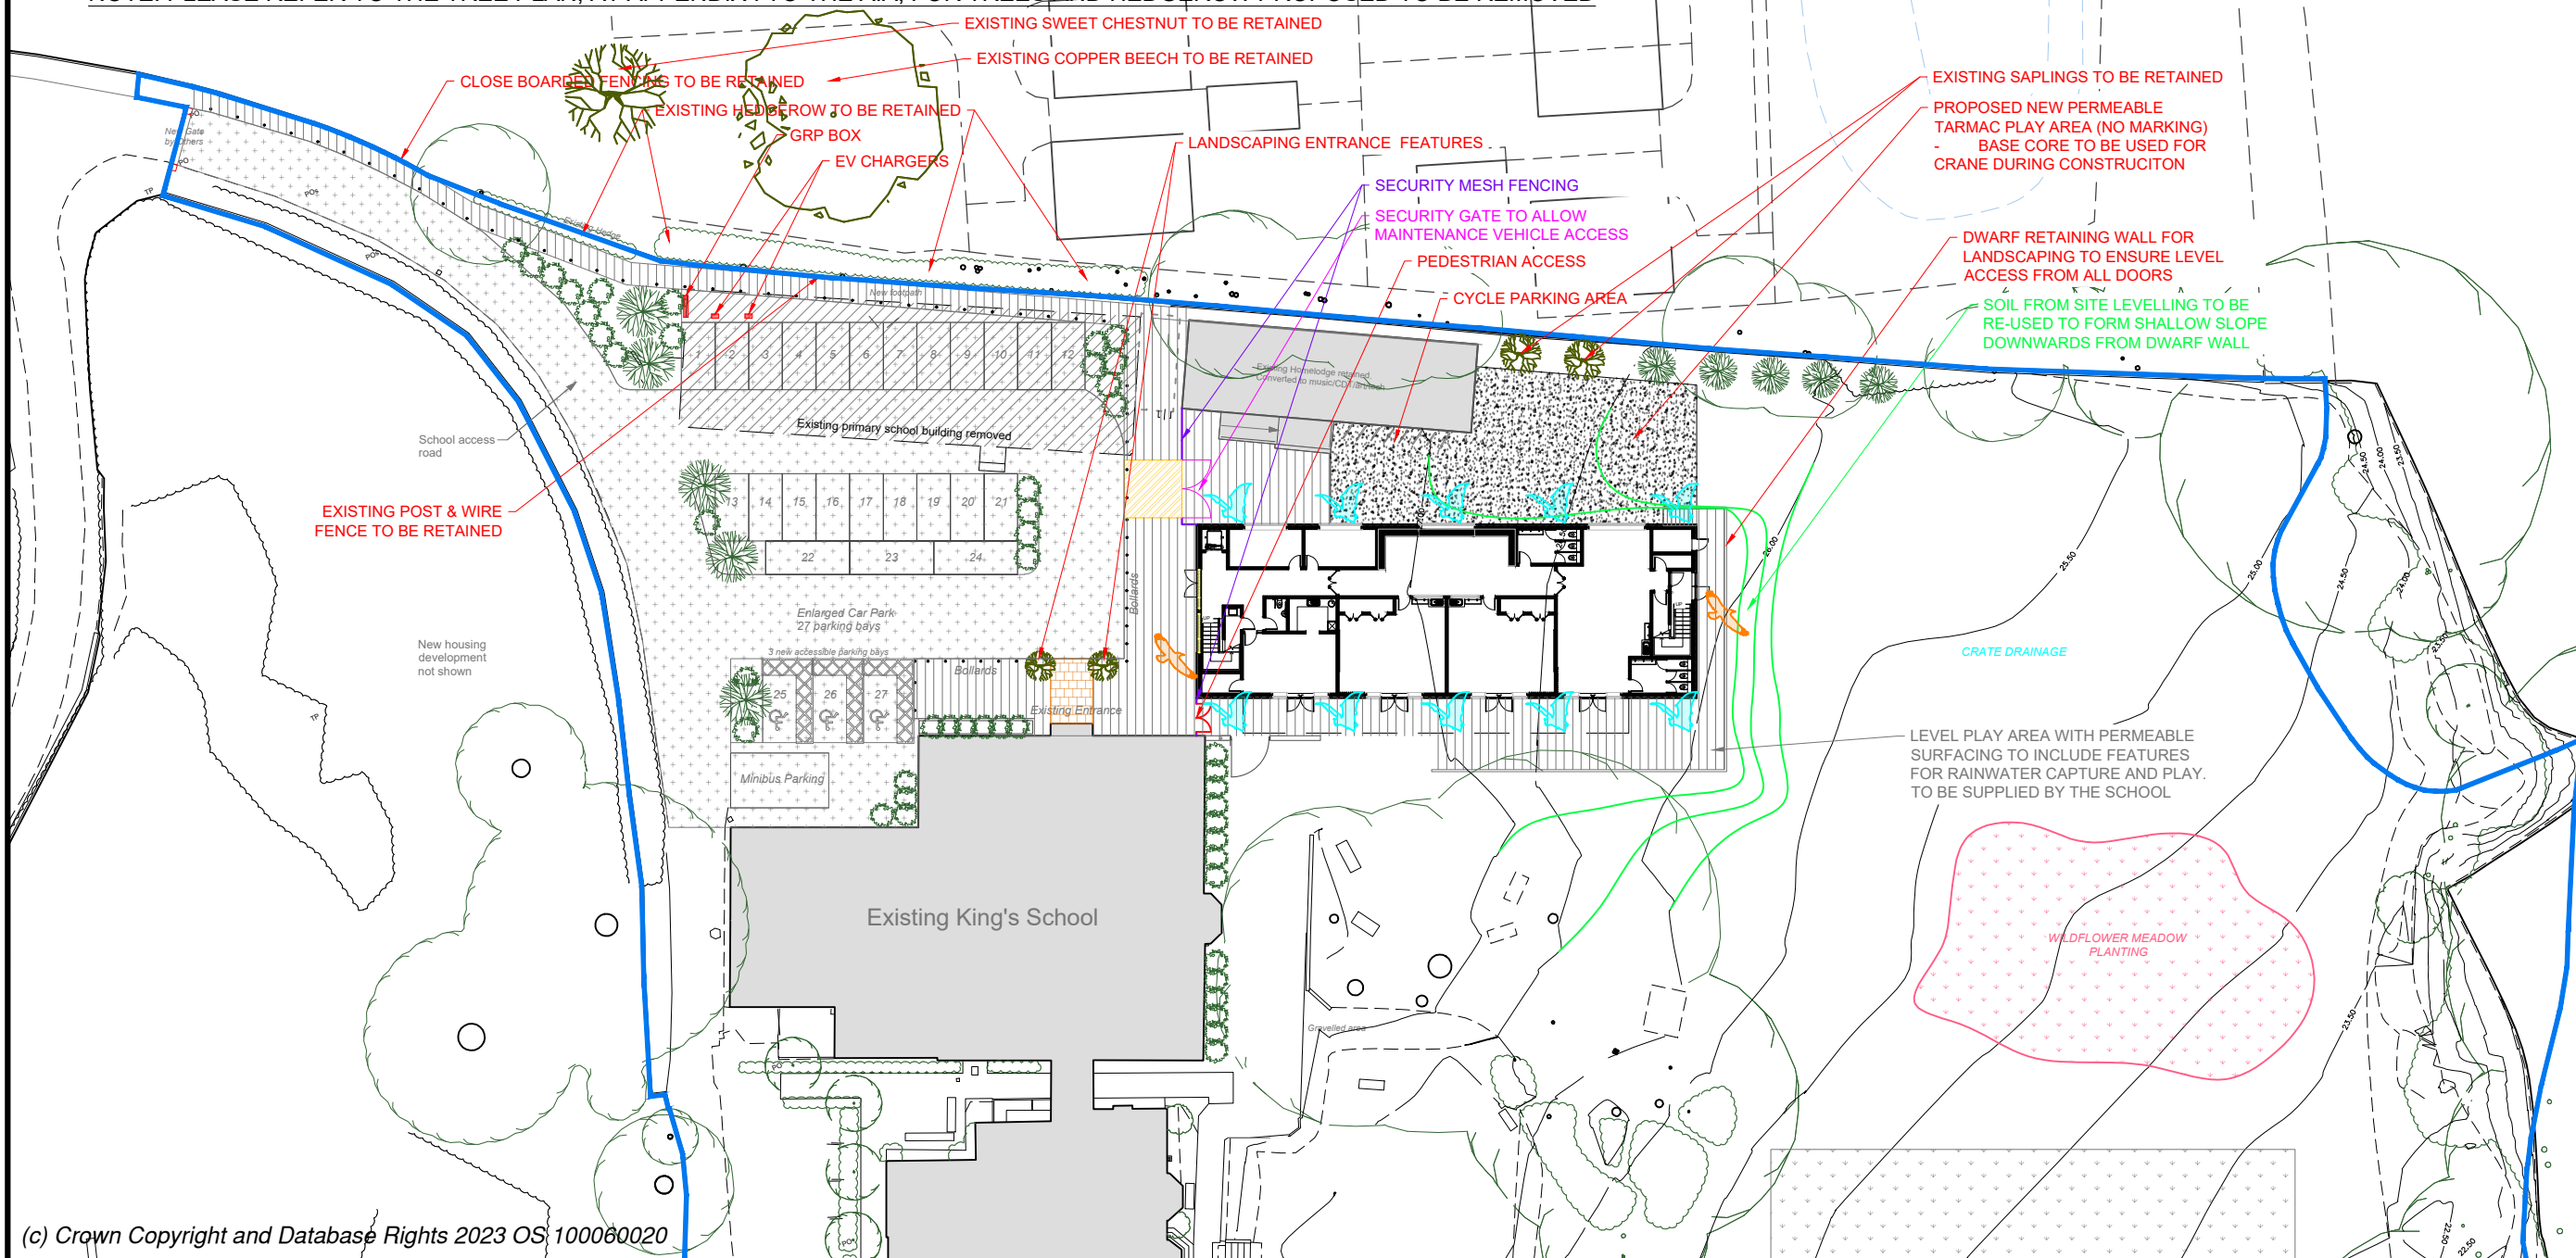

(c) Crown Copyright and Database Rights 2023 OS 100060020

METRE



INFO

WRITTEN DIMENSIONS ARE IN ALL CASES TO BE REFERRED TO SCALED DIMENSIONS. CONTRACTORS, SUB-CONTRACTORS AND SUPPLIERS MUST VERIFY ALL DIMENSIONS ON SITE. *FURNITURE IS SHOWN FOR THE PURPOSE OF ILLUSTRATION ONLY, UNLESS OTHERWISE NOTED.

ADDRESS

KINGSWELL BUILDINGS LTD,
UNIT 2, BEECHES INDUSTRIAL
PARK, LITTLETON ROAD,
CRAWLEY, WINCHESTER,
SO21 2QD

TEL: 01962 279 006

Drawn by :
M.E.

Client :
THE KING'S PRIMARY SCHOOL

Drawing Title :
SITE AND PRELIMINARY SUDS AND
ECOLOGICAL ENHANCEMENTS PLAN AS
PROPOSED

Scale :
1:500 @ A3

Date :
23 November 2023 16:38:48

Drawing Reference :
3404.23 - CH - SDSE - OPT3

Revision Number : 8

KINGSWELL
BUILDINGS LTD

