

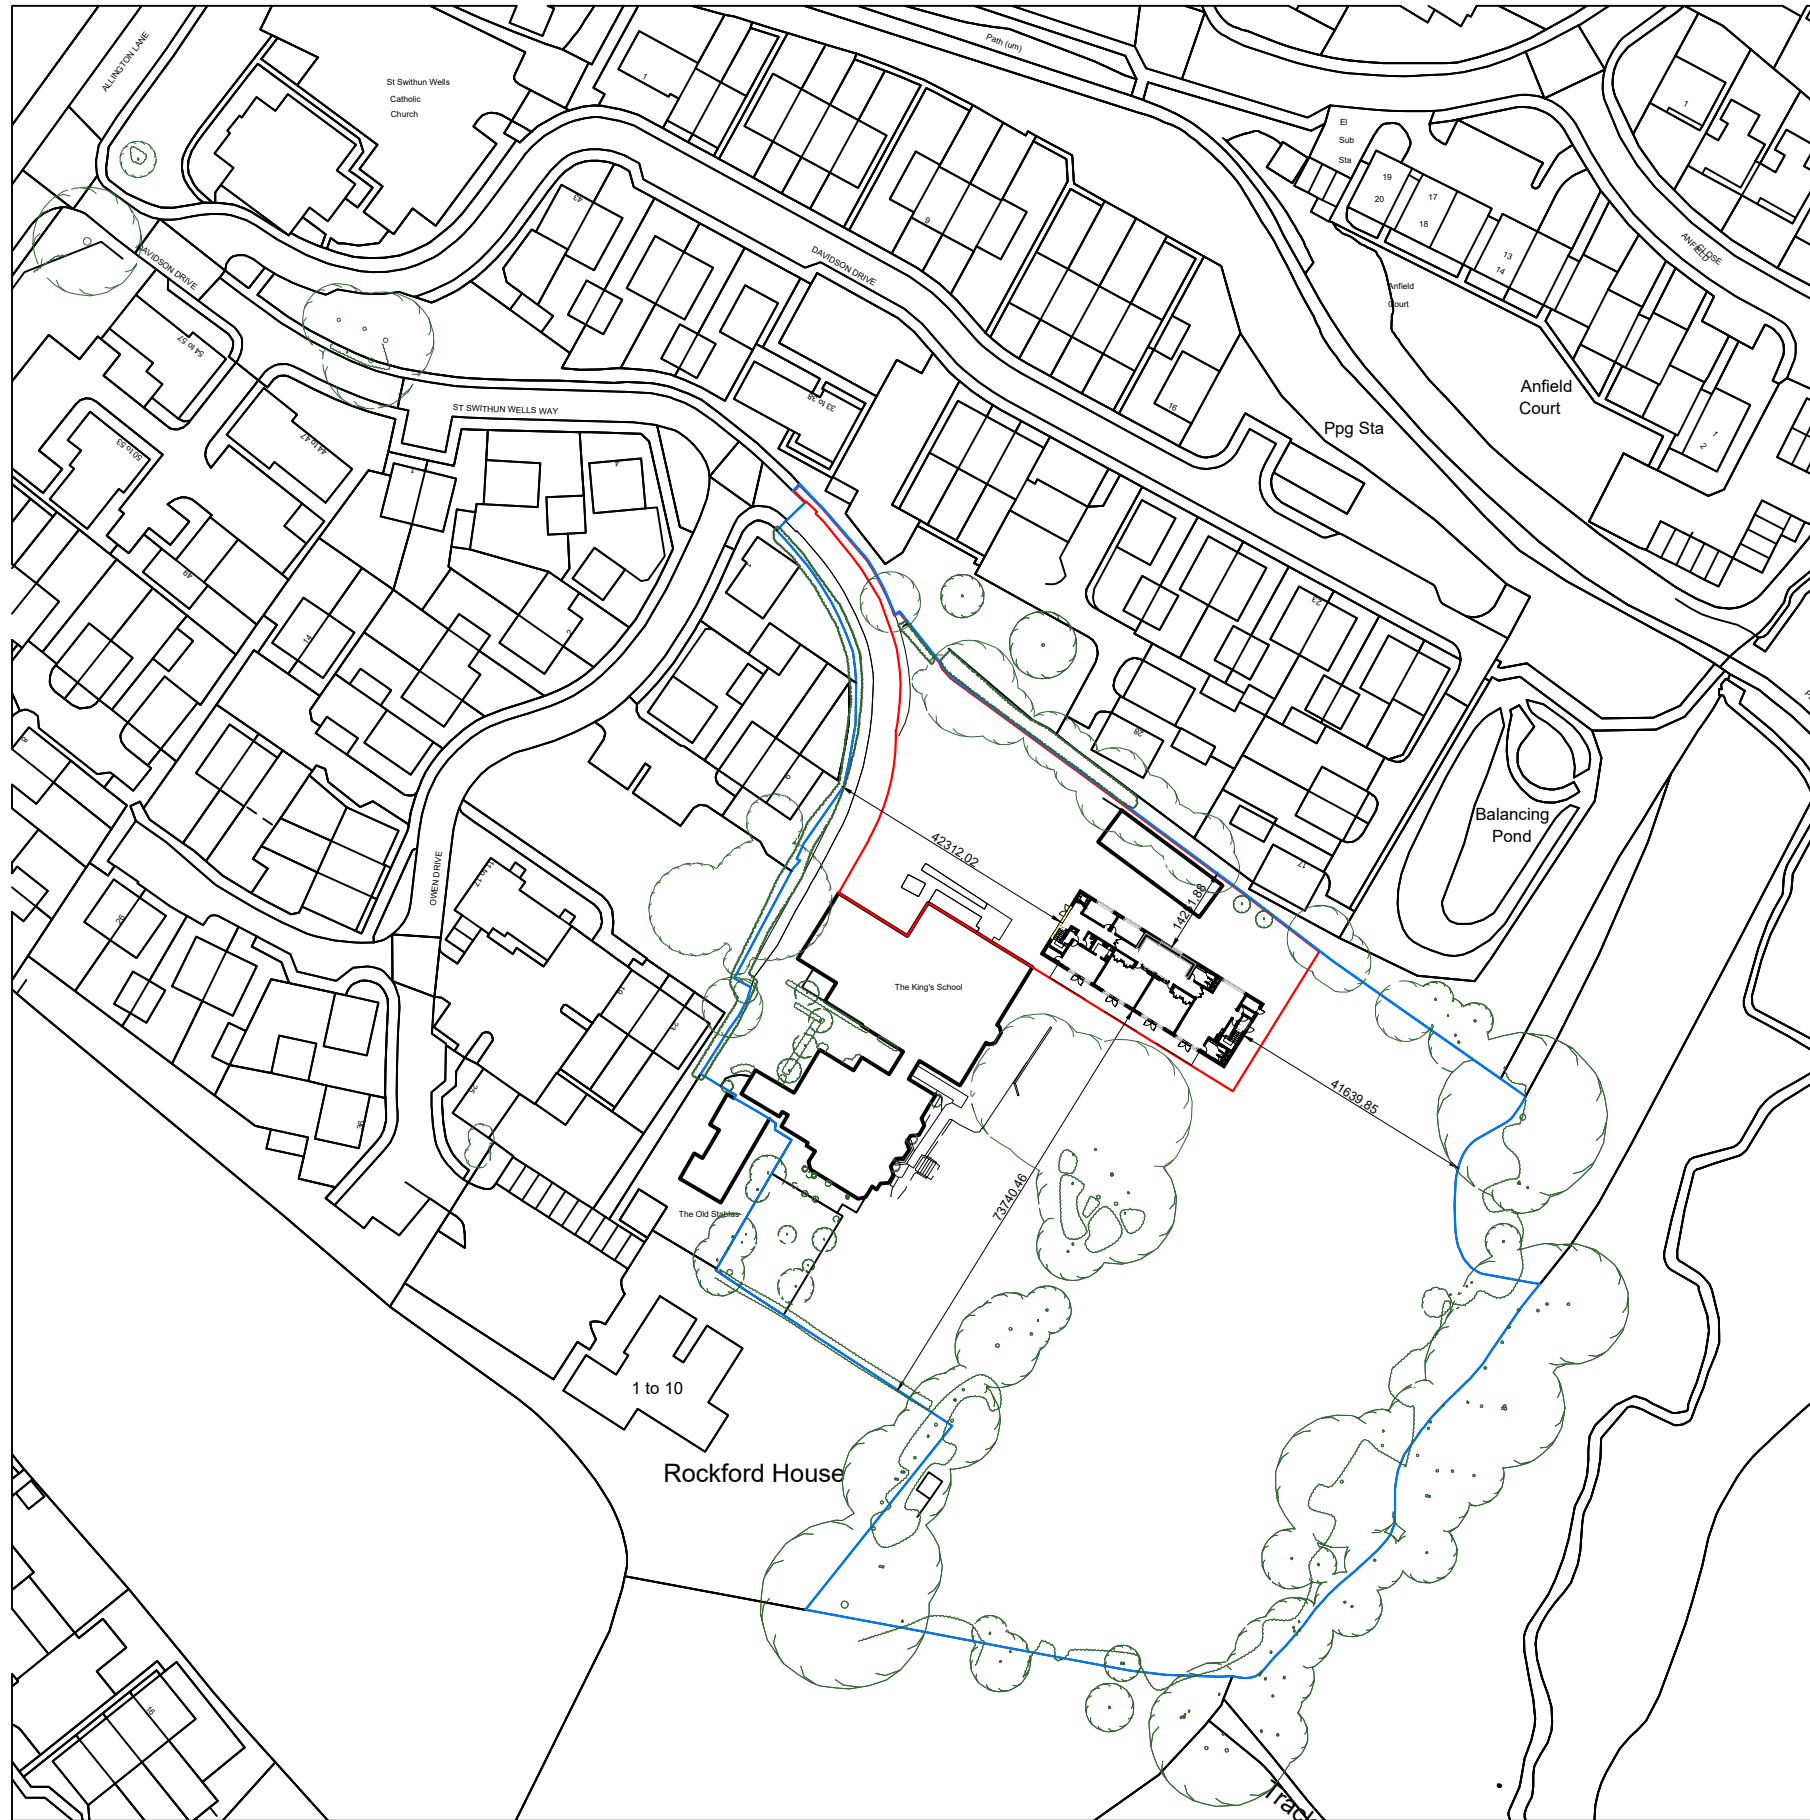


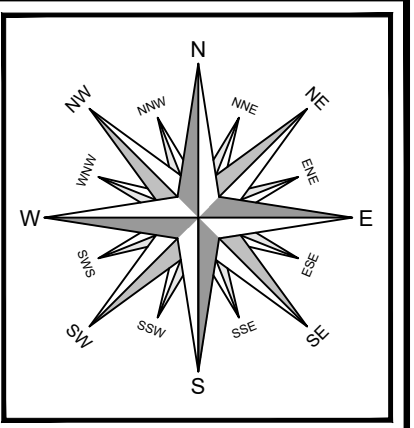

(c) Crown Copyright and Database Rights 2023 OS 100060020

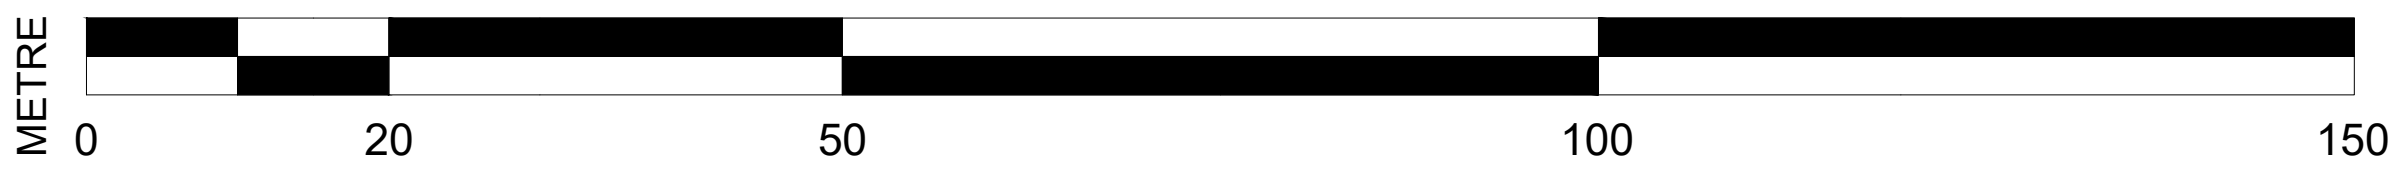

Site Address:

The Kings School,
Lakesmere House,
Allington Lane, Fair
Oak, Eastleigh, SO50
7DB

ADDRESS	INFO
KINGSWELL BUILDINGS LTD. UNIT 2, BEECHES INDUSTRIAL PARK, LITTLETON ROAD, CRAWLEY, WINCHESTER, SO21 2GD	WRITTEN DIMENSIONS ARE IN ALL CASES TO BE PREFERRED TO SCALED DIMENSIONS. CONTRACTORS, SUB-CONTRACTORS AND SUPPLIERS MUST VERIFY ALL DIMENSIONS ON SITE.
TEL:01962 881 480	*FURNITURE IS SHOWN FOR THE PURPOSE OF ILLUSTRATION ONLY, UNLESS OTHERWISE NOTED.

 KINGSWELL BUILDINGS LTD	Drawn by : MISCHA
	Client : THE KING'S PRIMARY SCHOOL
	Drawing Title : PL LOCATION PLAN AS PROPOSED
	Scale : 1:1250 @ A3
	Date : 23 November 2023 14:50:46
	Drawing Reference : 3404.23 - CH - PLBP - OPT3
	Revision Number : 4