



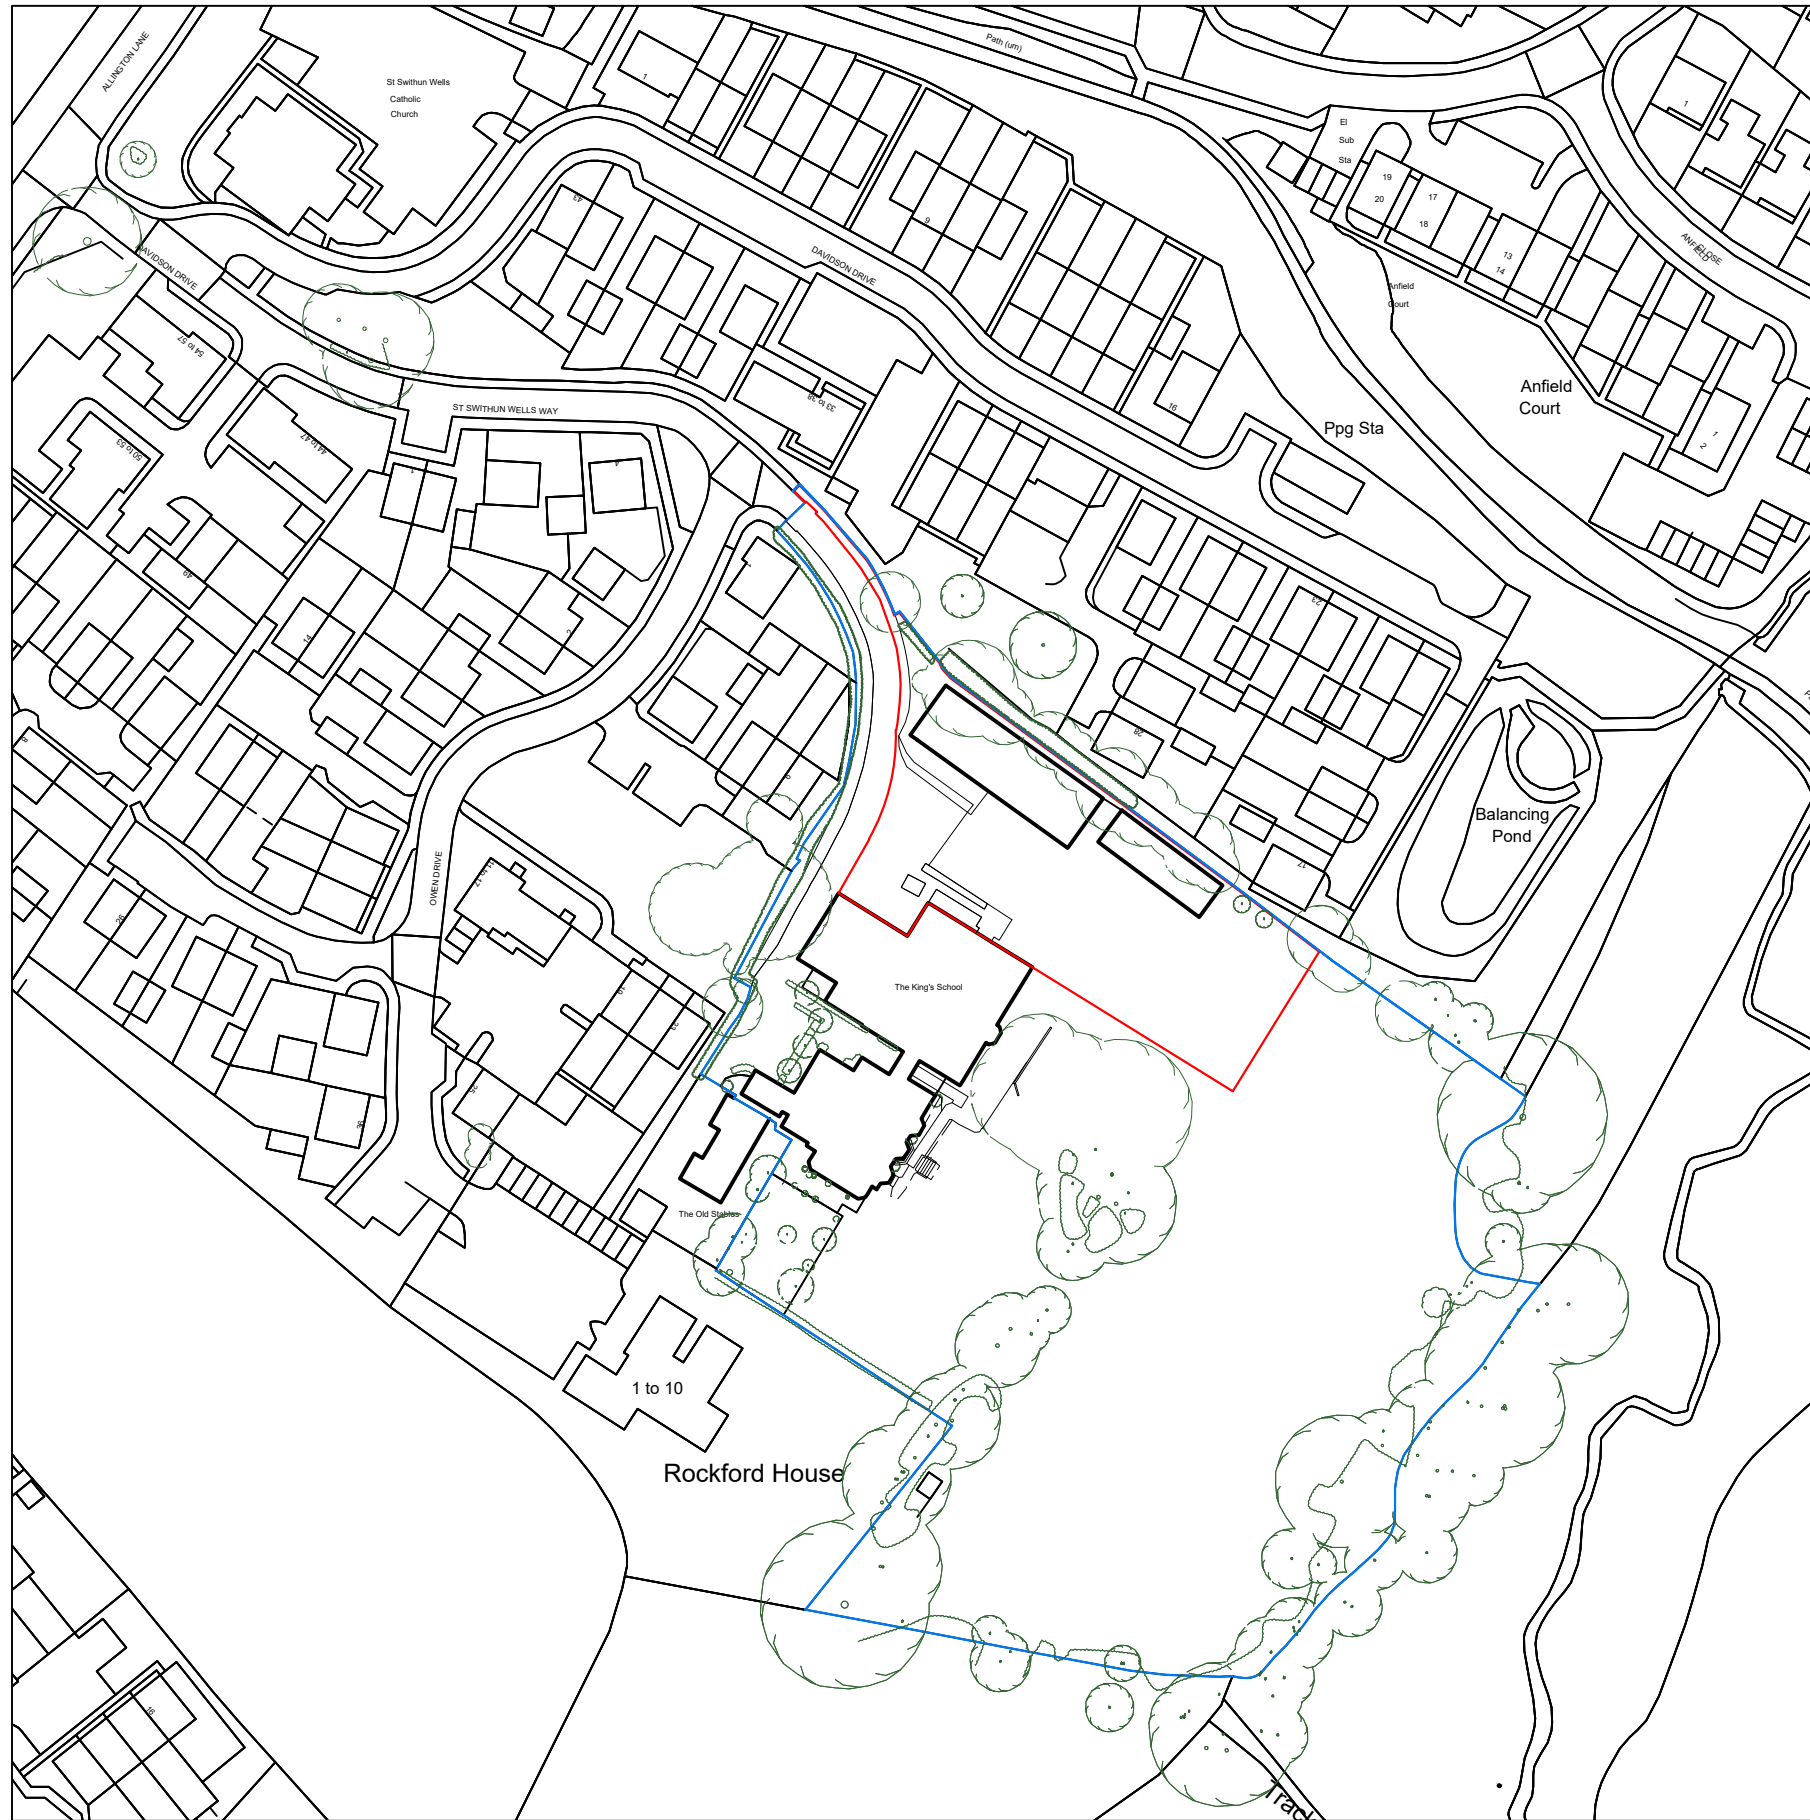

(c) Crown Copyright and Database Rights 2023 OS 100060020

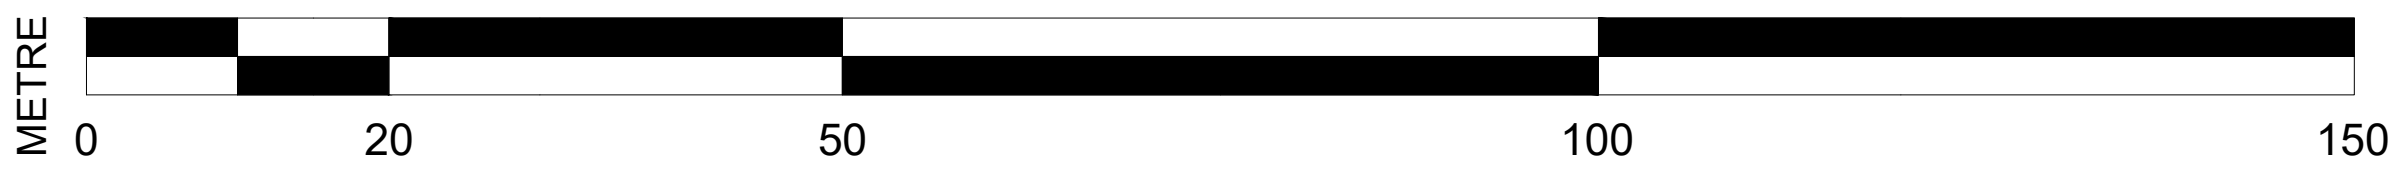

Site Address:

The Kings School,
Lakesmere House,
Allington Lane, Fair
Oak, Eastleigh, SO50
7DB

ADDRESS KINGSWELL BUILDINGS LTD. UNIT 2, BEECHES INDUSTRIAL PARK, LITTLETON ROAD, CRAWLEY, WINCHESTER, SO21 2GD TEL:01962 881 480	INFO WRITTEN DIMENSIONS ARE IN ALL CASES TO BE PREFERRED TO SCALED DIMENSIONS. CONTRACTORS, SUB-CONTRACTORS AND SUPPLIERS MUST VERIFY ALL DIMENSIONS ON SITE. *FURNITURE IS SHOWN FOR THE PURPOSE OF ILLUSTRATION ONLY, UNLESS OTHERWISE NOTED.
---	---

 KINGSWELL BUILDINGS LTD	Drawn by : MISCHA
	Client : THE KING'S PRIMARY SCHOOL
	Drawing Title : PL LOCATION PLAN AS EXISTING
	Scale : 1:1250 @ A3
	Date : 22 November 2023 10:02:40
	Drawing Reference : 3404.23 - CH - PLBP - OPT3
	Revision Number : 4