



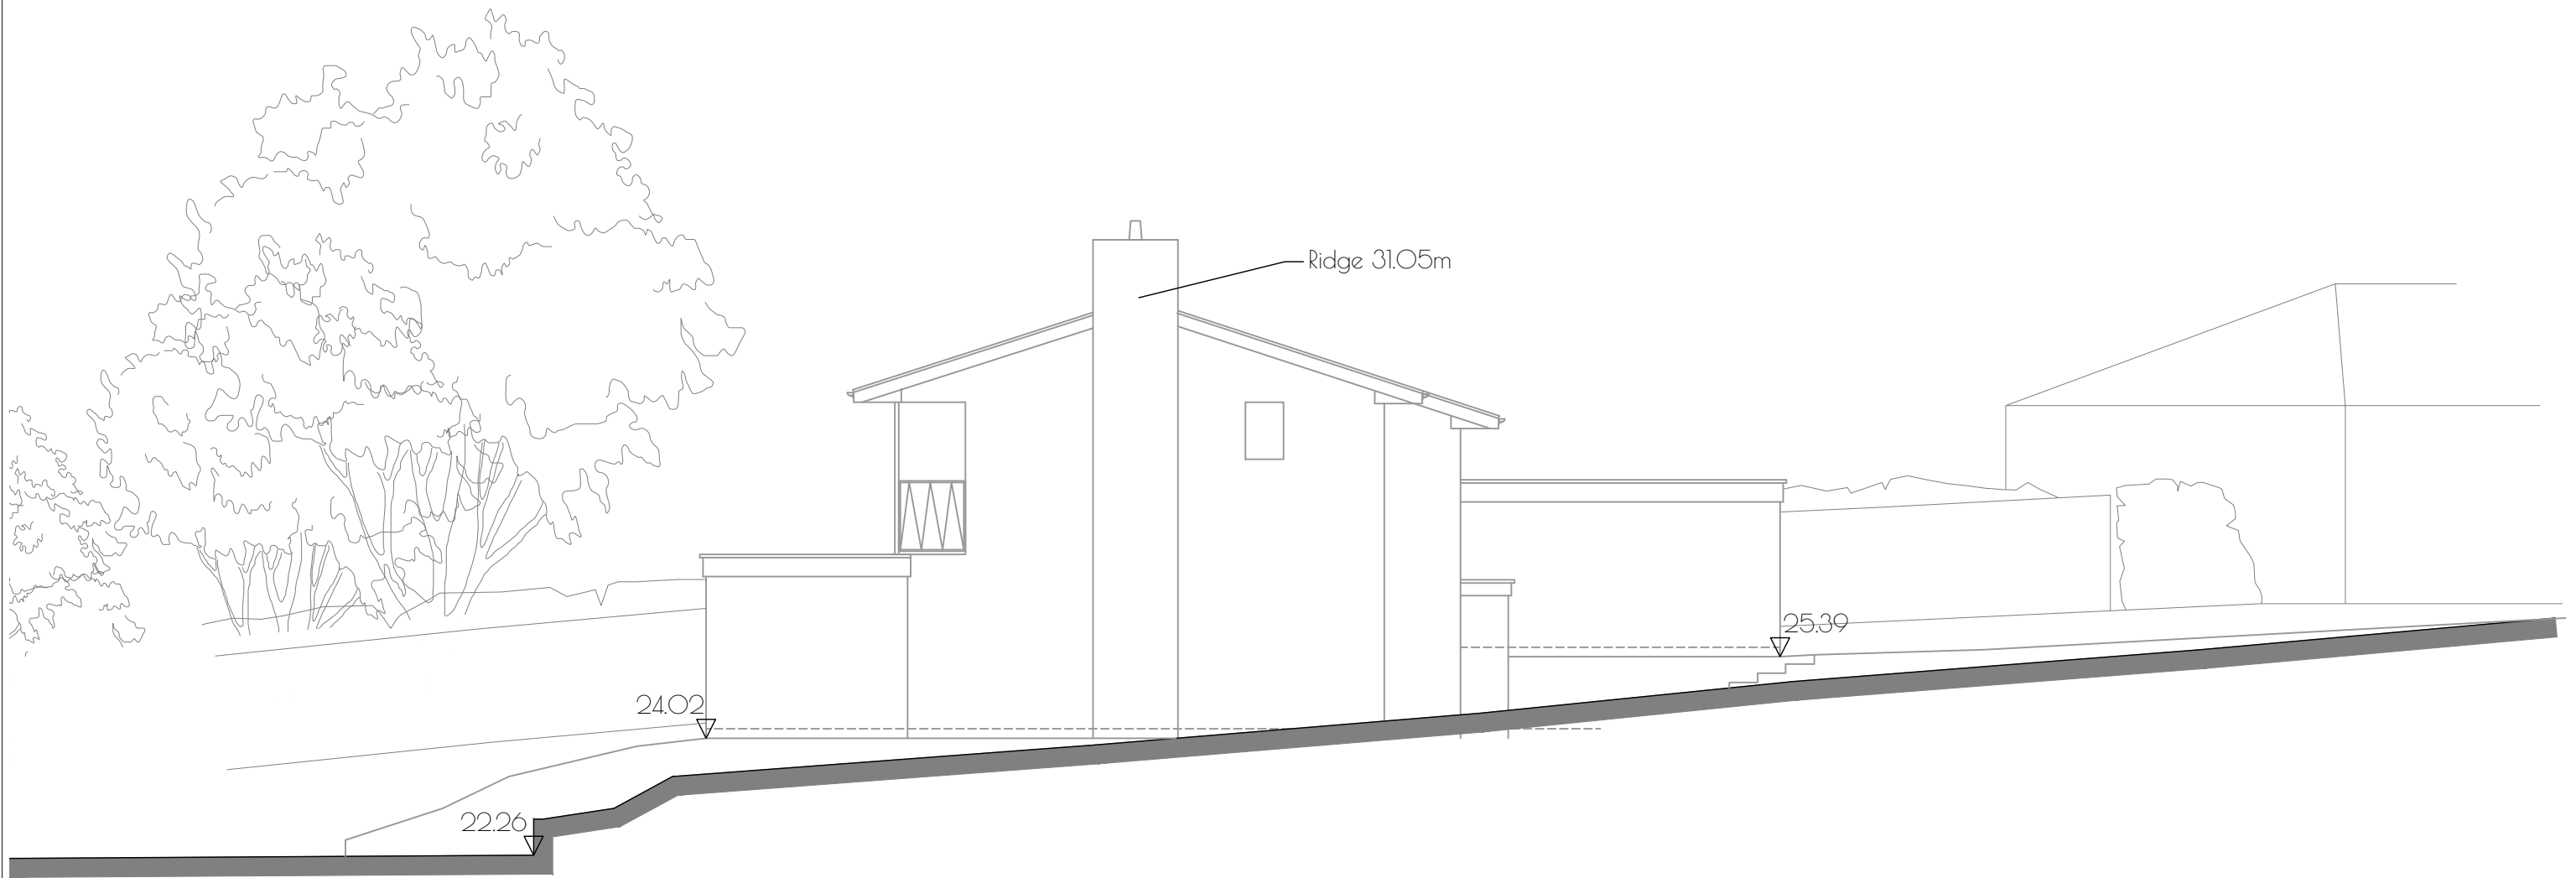

Section DD

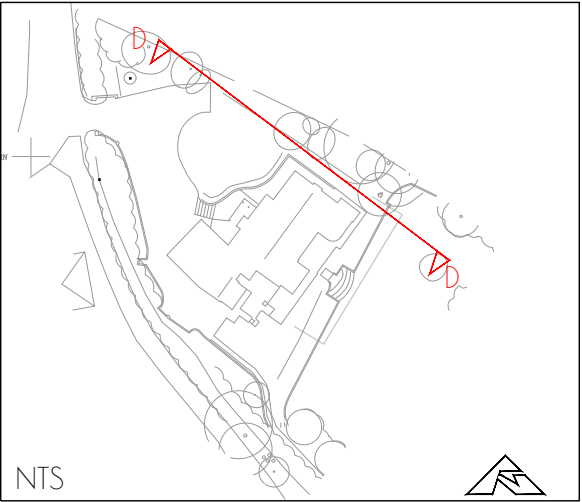

A Updated to show background information Nov '23

JON DALE ARCHITECT LTD.

Jon Dale RIBA 12 Crestwood View, Eastleigh, Hampshire, SO50 4NF Tel: 07787 575126 E-mail: jondalearchitect@gmail.com

Project				Title		
Cherry Court				Site Section		
Salterns' Lane				D-D		
Bursledon				-		
Scale	Date	Drawn	Checked	Job No.	Drawing. No.	Revision
1:100	Oct 23	RP	JD	126	Sect.04	A

