



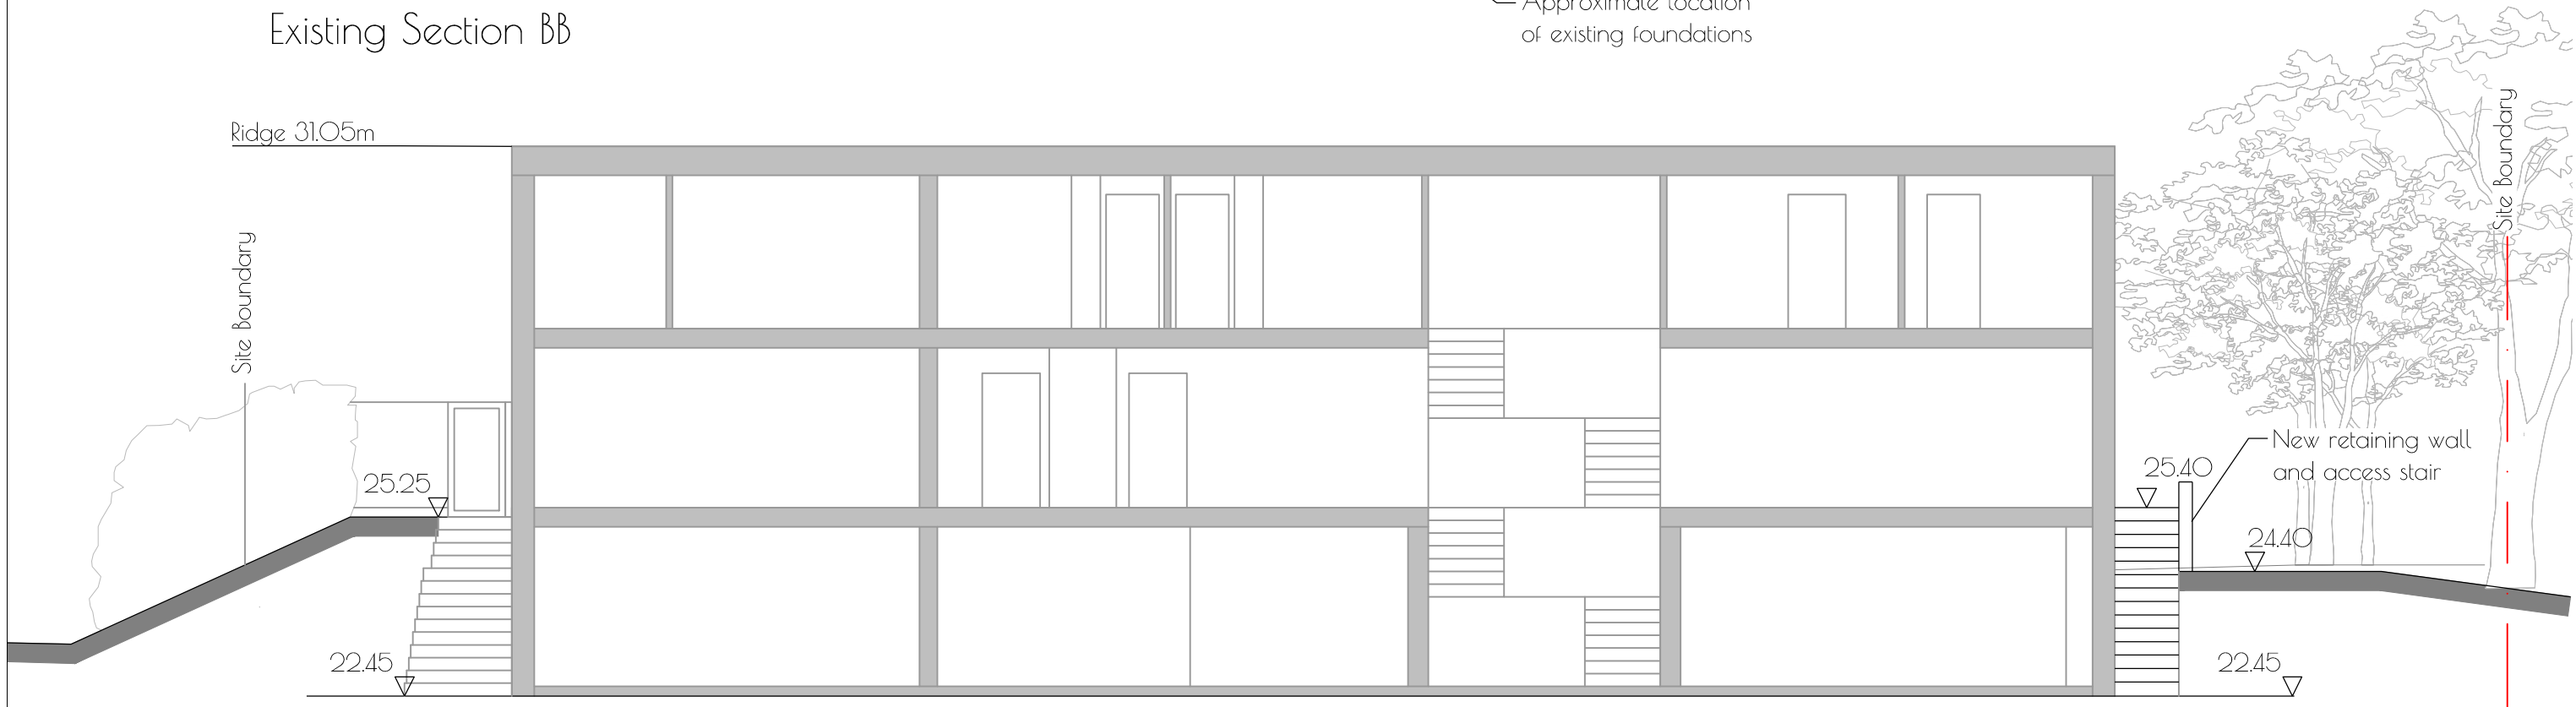


Existing Section BB

Approximate location
of existing foundations



Proposed Section BB

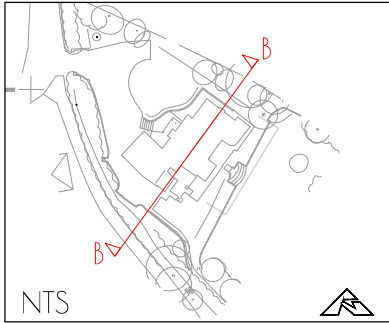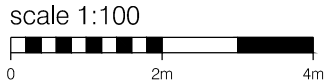

A

Existing tree planting added. Proposed Section added

Nov '23

Jon Dale Architect Ltd.

Jon Dale RIBA 12 Crestwood View, Eastleigh, Hampshire, SO50 4NF Tel: 07787 575126 E-mail: jondalearchitect@gmail.com

Project

Cherry Court

Salterns' Lane

Bursledon

Title

Site Section

B-B

-

Scale

1:100

Date

Oct 23

Drawn

RP

Checked

JD

Job No.

126

Drawing. No.

Sect.02

Revision

A