
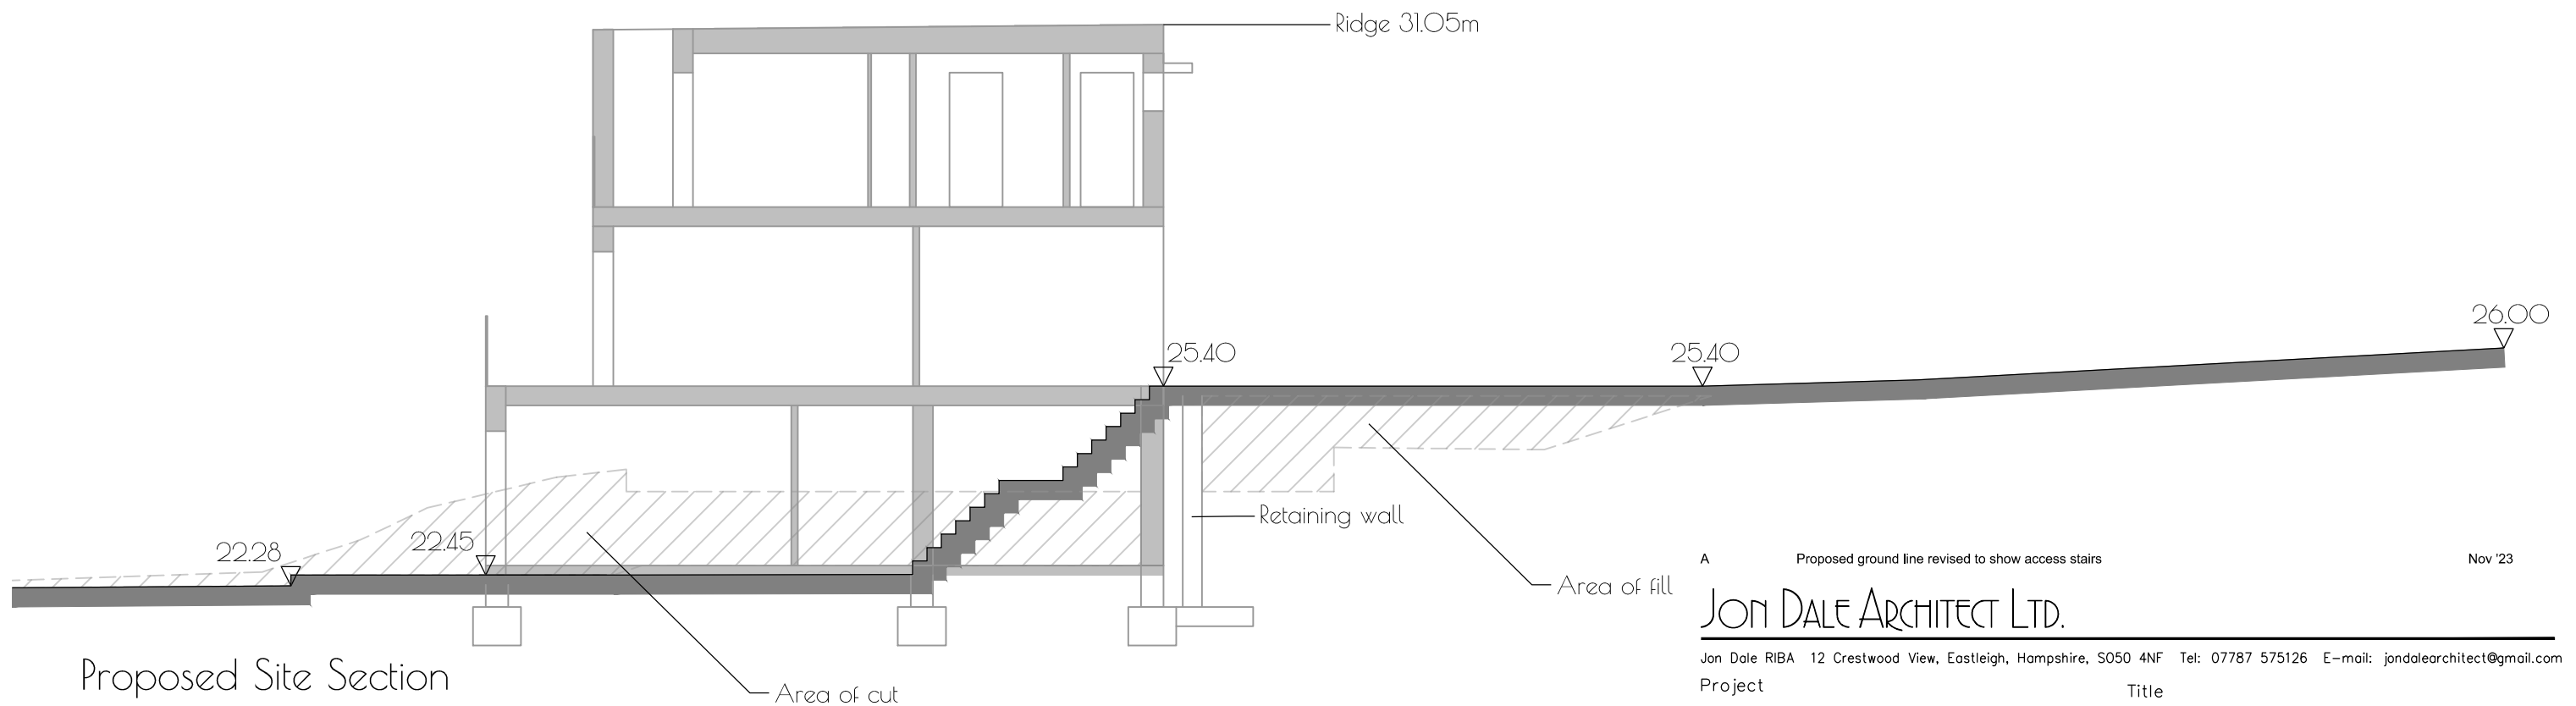
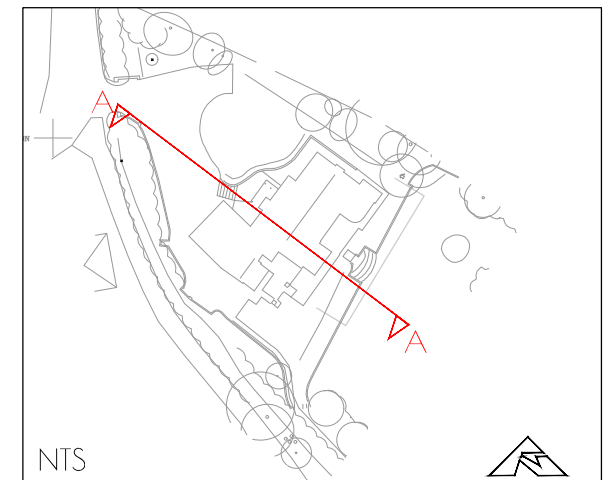


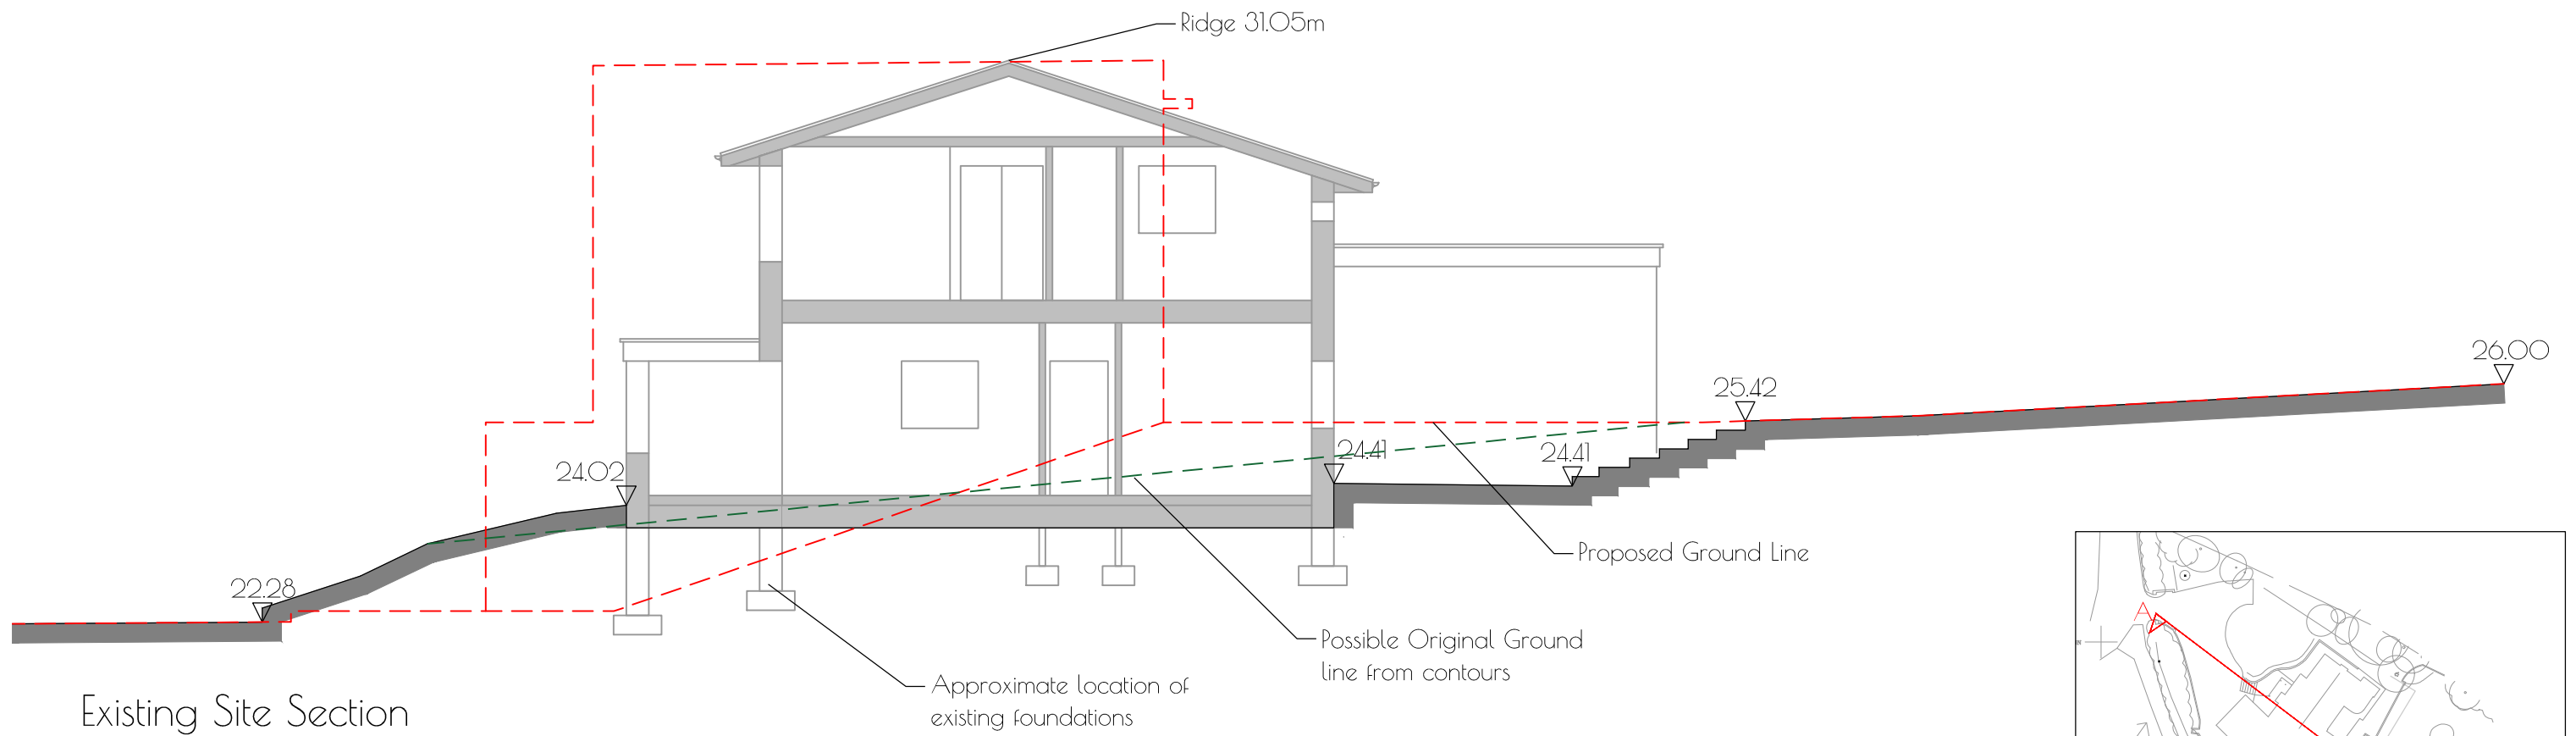

A Proposed ground line revised to show access stairs

Nov '23

JON DALE ARCHITECT LTD.

Jon Dale RIBA 12 Crestwood View, Eastleigh, Hampshire, SO50 4NF Tel: 07787 575126 E-mail: jondalearchitect@gmail.com

Project

Cherry Court
Salterns' Lane
Bursledon

Title
Site Section
A-A
-

Scale
1:100

Date
Oct 23

Drawn
RP

Checked
JD

Job No.
126

Drawing. No.
Sect.01

Revision
A

scale 1:100

