


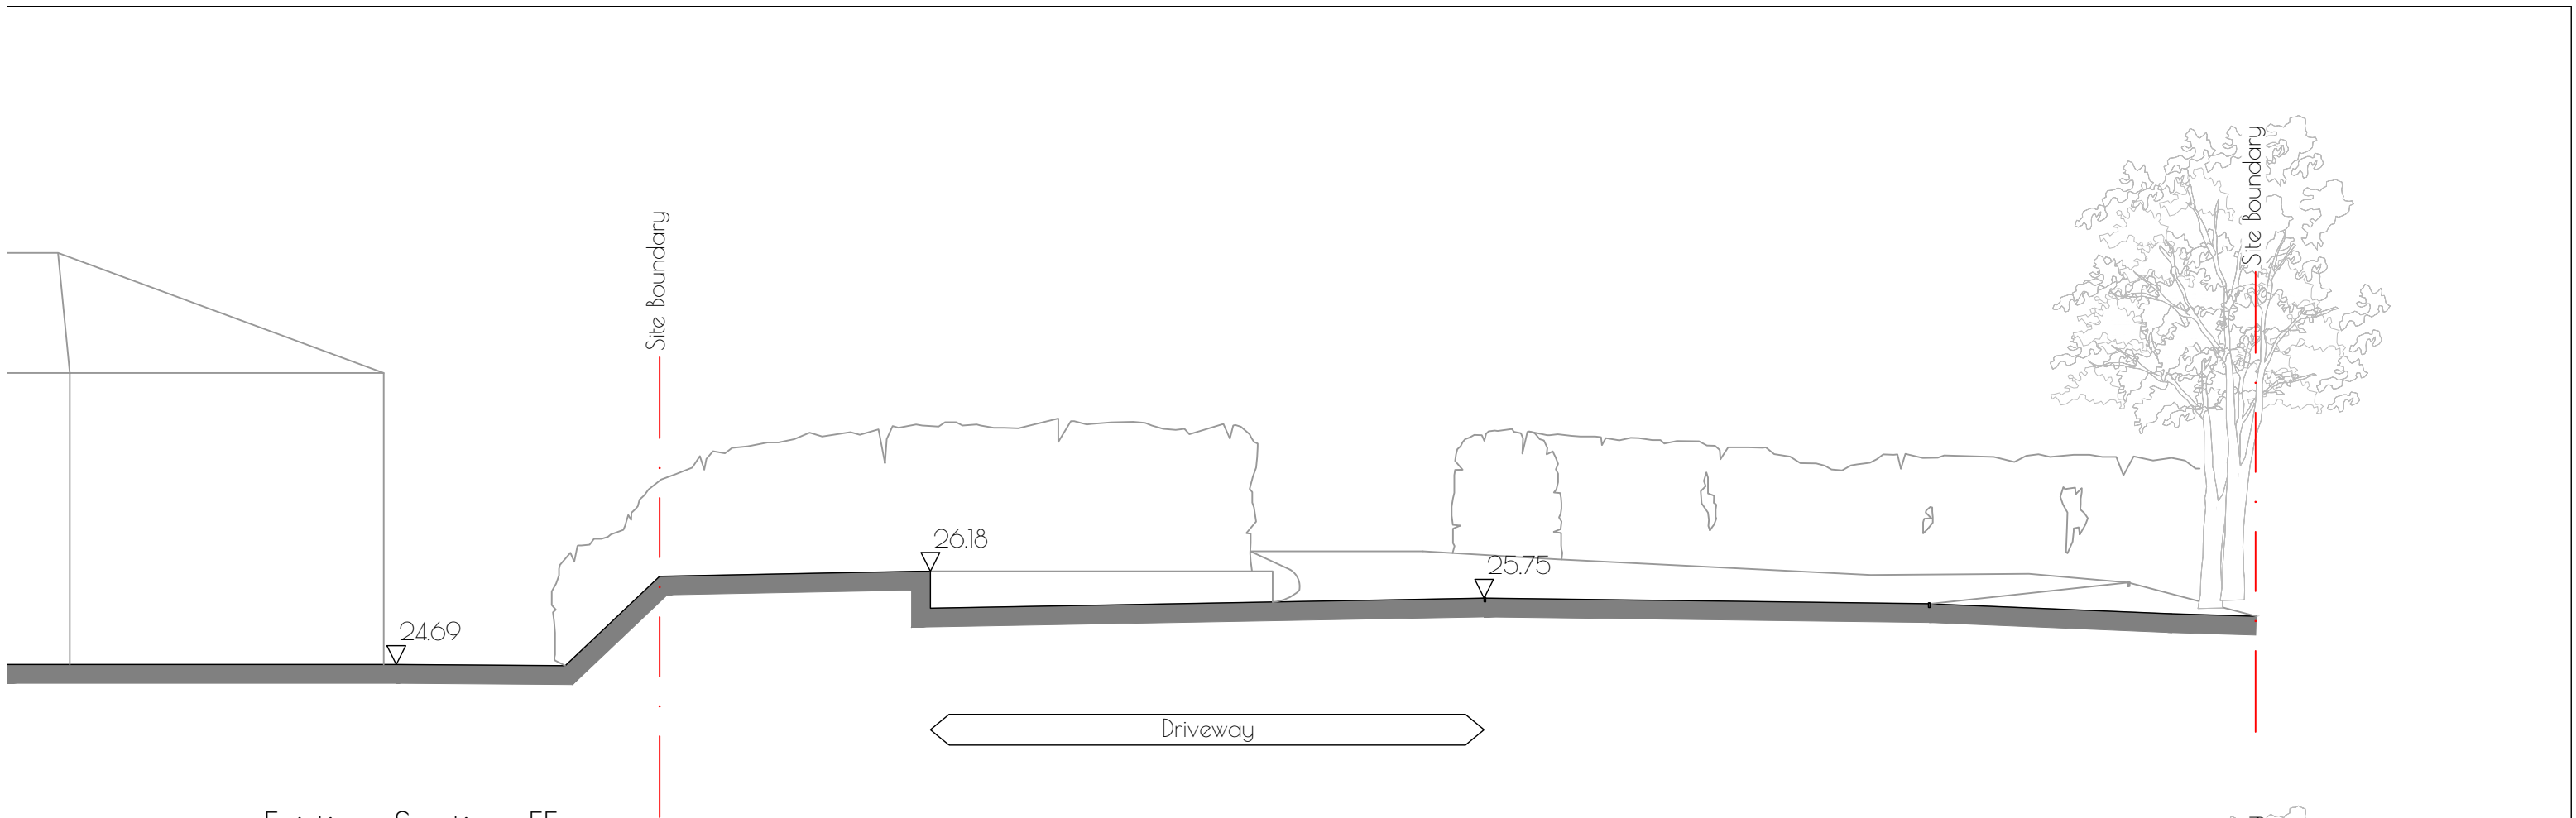
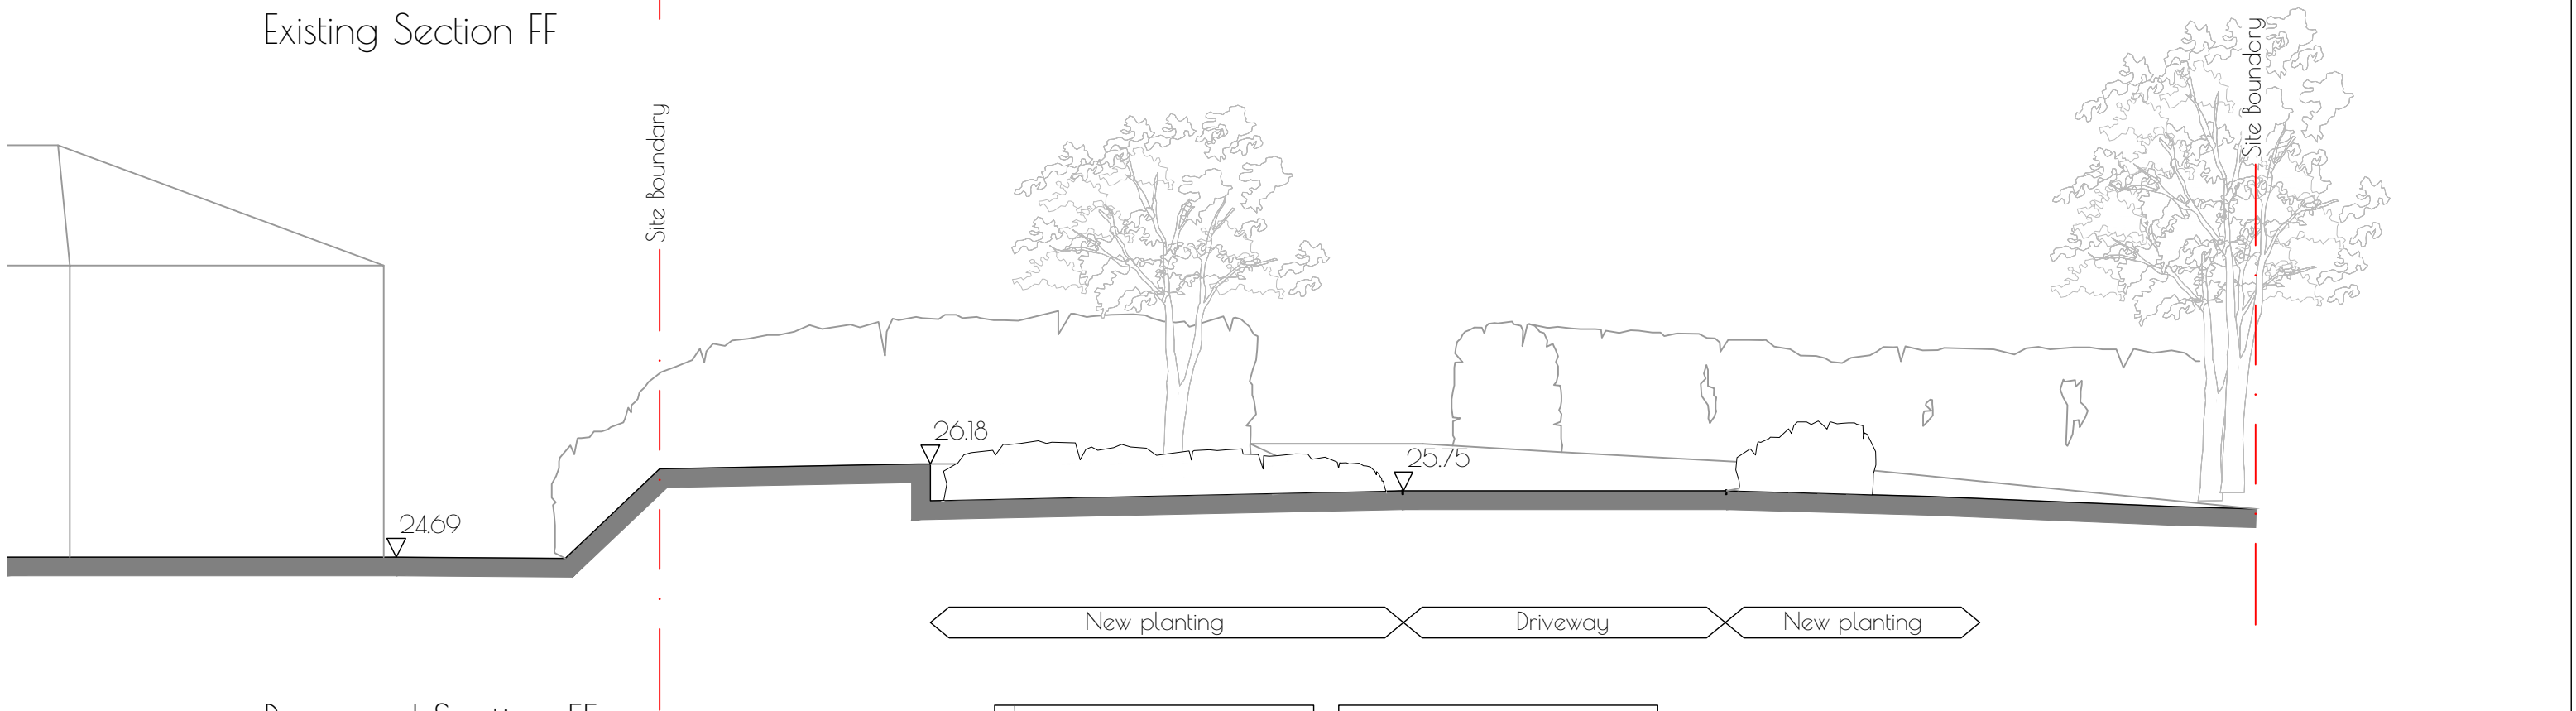


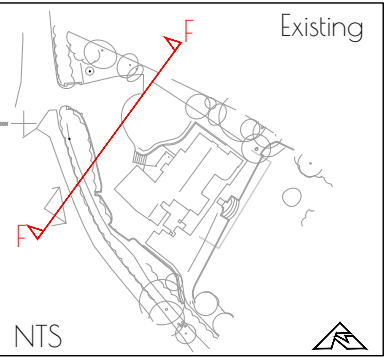

Existing Section FF

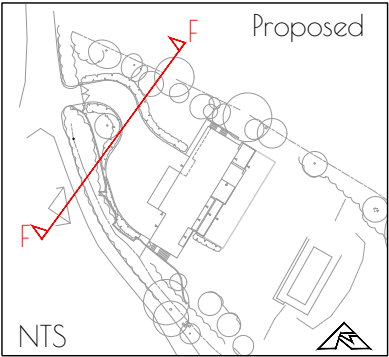

Proposed Section FF

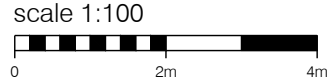

JON DALE ARCHITECT LTD.

Jon Dale RIBA 12 Crestwood View, Eastleigh, Hampshire, SO50 4NF Tel: 07787 575126 E-mail: jondalearchitect@gmail.com

Project

Cherry Court
Salters' Lane
Bursledon

Title

Site Section
F-F
-

Scale

1:100

Date

Oct 23

Drawn

RP

Checked

JD

Job No.

126

Drawing. No.

Sect.06

Revision

-