




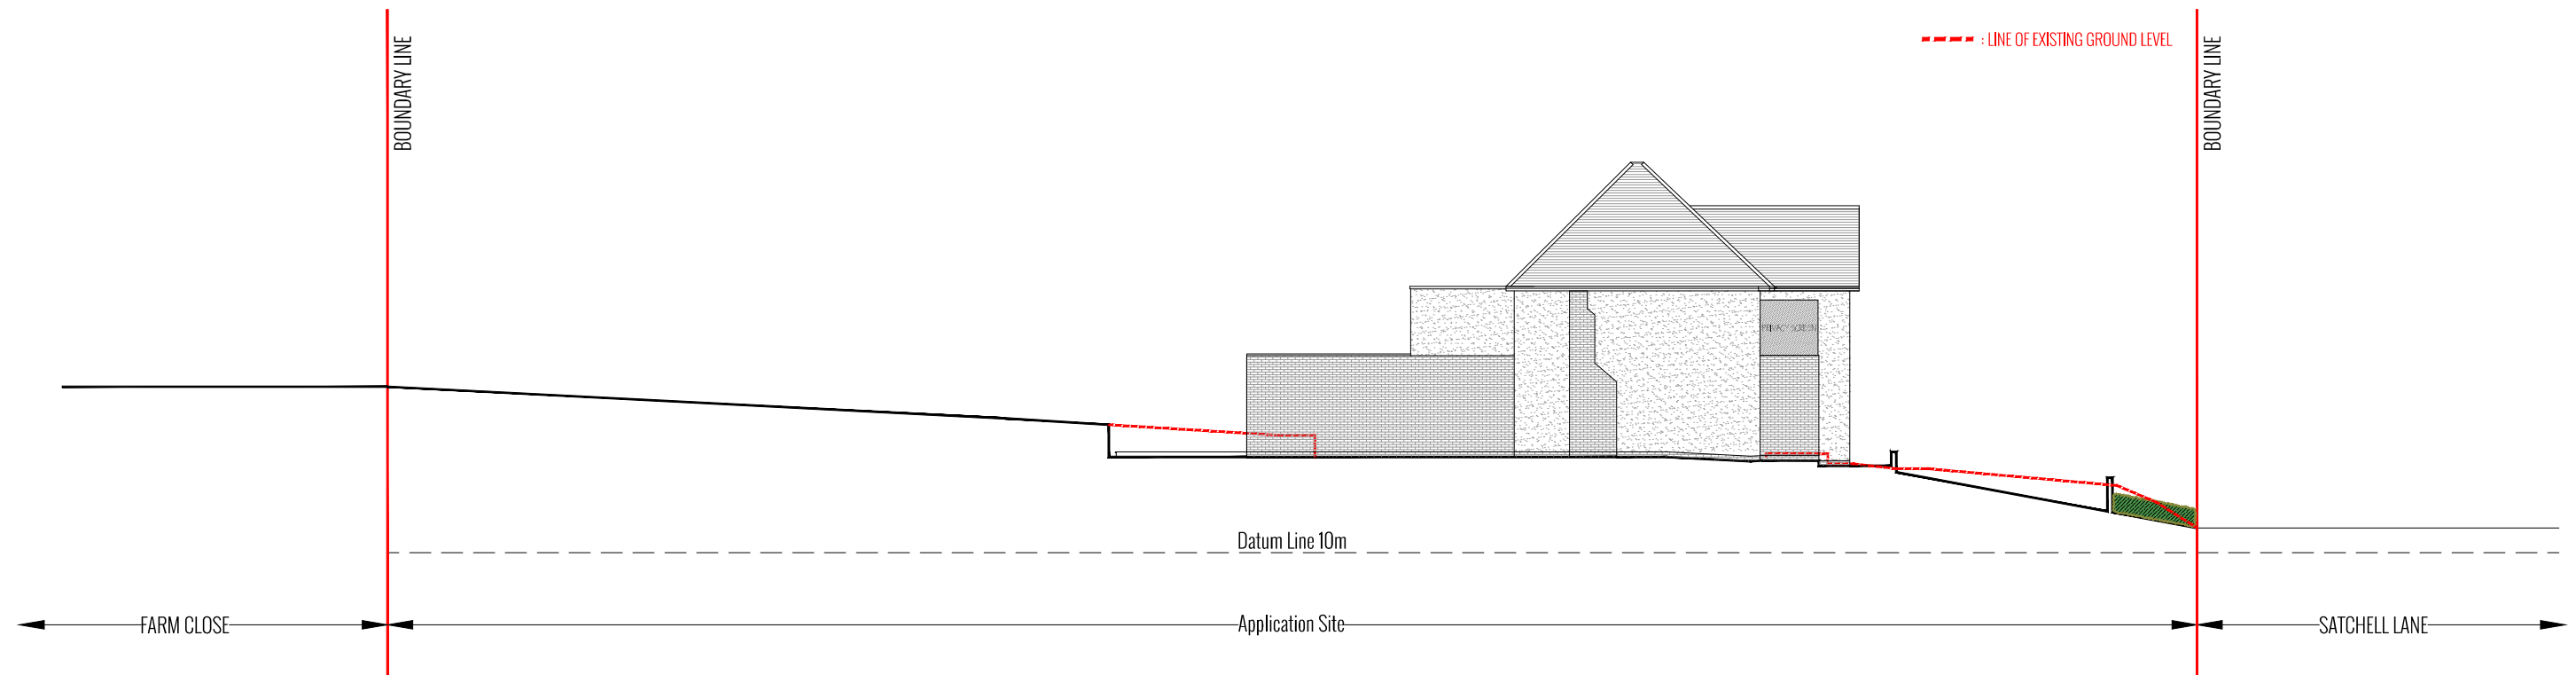

SITE SECTION | PROPOSED

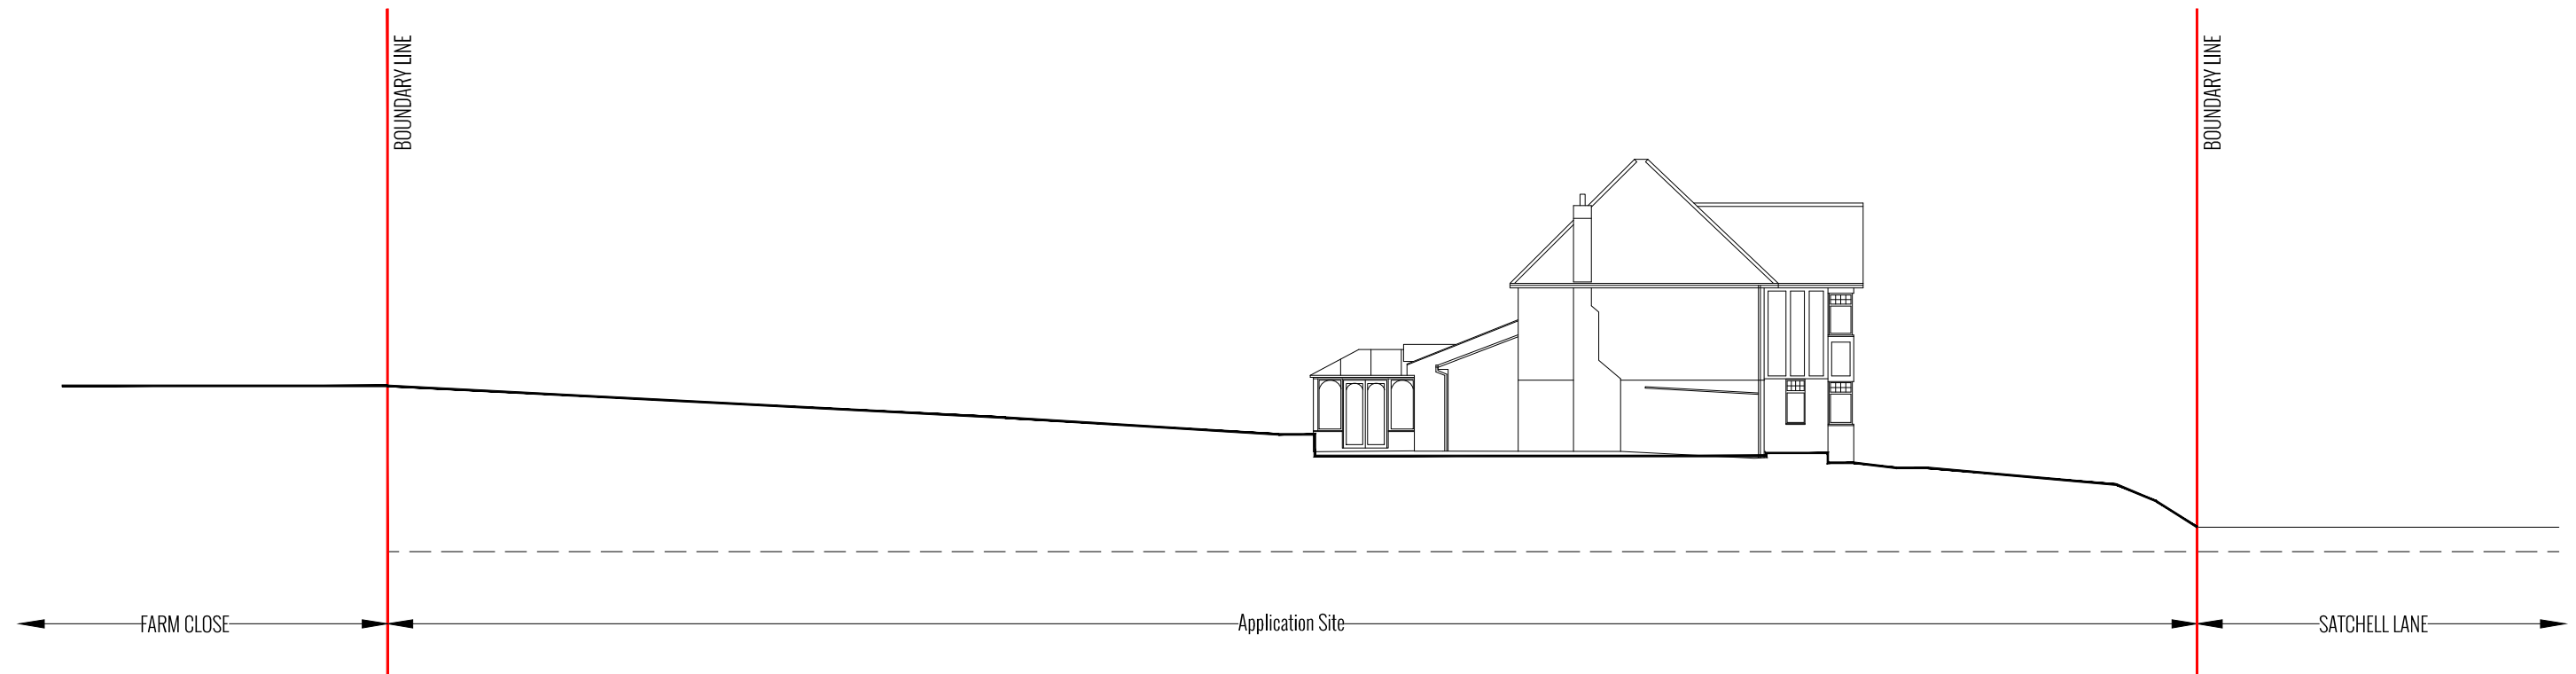

SITE SECTION | EXISTING

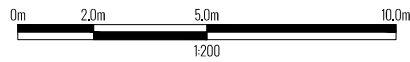