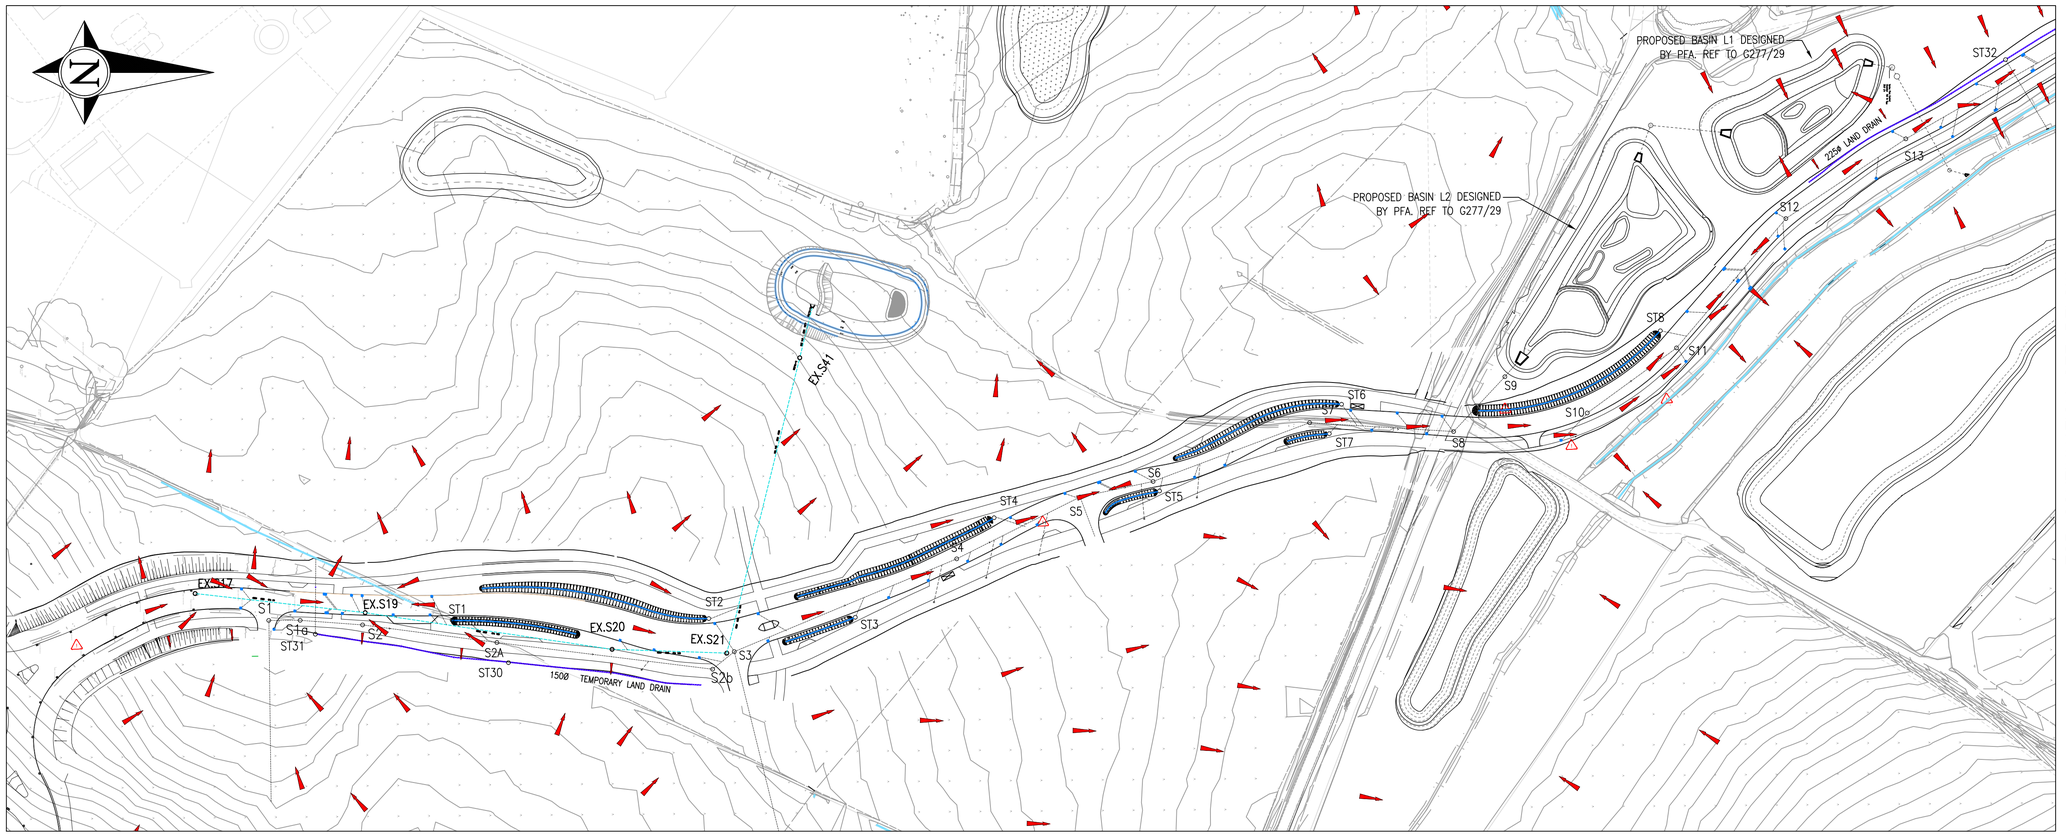
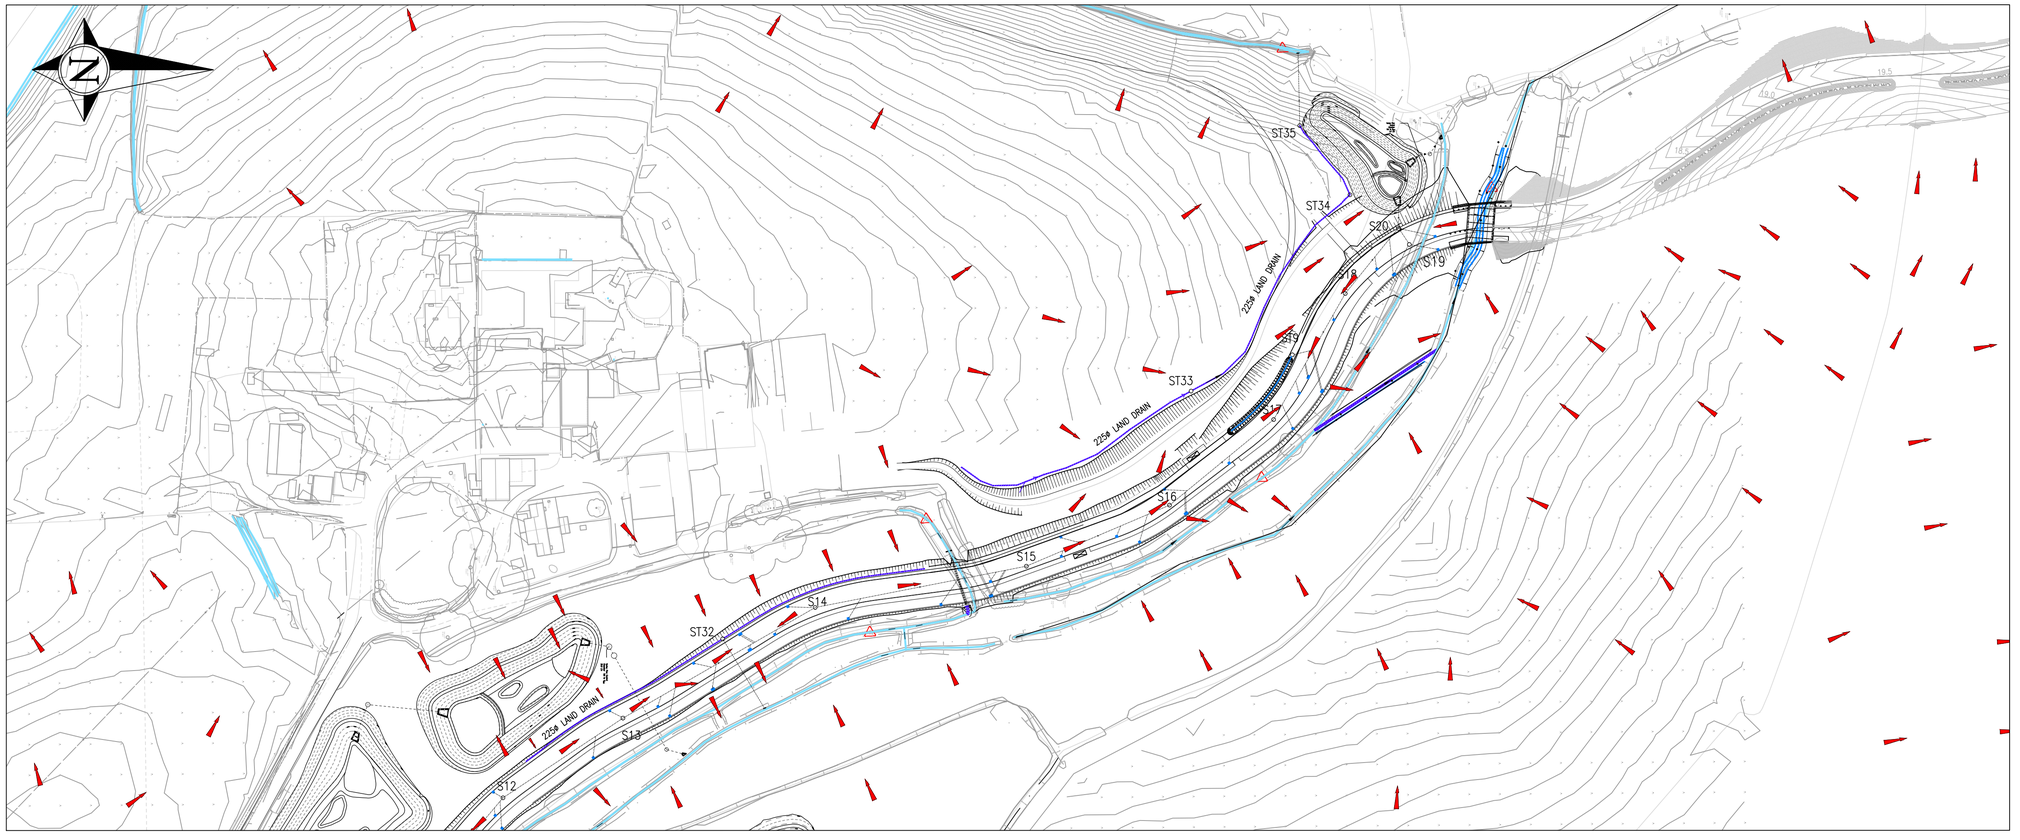



## NOTES

1. THIS DRAWING IS COPYRIGHT.

## LEGEND

- DRAINAGE EXCEEDANCE FLOW BASED ON FULL DRAINAGE FAILURE
- EXISTING WATERCOURSE
- PROPOSED SURFACE WATER GULLY

| Rev. | Description. | Date. | Initial. |
|---|---|---|---|
| C2 | FLOW ARROWS ADDED TO AREAS OUTSIDE ROAD 3. LAND DRAINAGE SHOWN FOR CLARITY | 29/11/23 | PN |
| C1 | ISSUED FOR CONSTRUCTION | 21/03/23 | PN |

Drawing Status: **CONSTRUCTION**

REUBY & STAGG LTD.
CONSULTING CIVIL & STRUCTURAL ENGINEERS
Dewey House
55 High Street, Ringwood
Hampshire BH24 1AE
T: 01425 484400 F: 01425 484409
Email: admin@reuby-stagg.co.uk

ONE HORTON HEATH

Eastleigh Borough Council
Eastleigh House
Upper Market Street
Eastleigh
SO50 9YN
www.eastleigh.gov.uk

| | |
|---|---|
| Site: | ONE HORTON HEATH |
| Address: | SEGMENT 3 |
| Drg Title: | DRAINAGE EXCEEDANCE PLAN "THE AVENUE" SOUTHERN SECTION |
| Scale: | 1:1000 |
| Page Size: | A1 |
| Date: | DEC 22 |
| Drawn: | PN |
| Checked: | MD |
| Drawing No: | 10413-SEG3-382 |
| Revision: | C2 |