




MATERIALS
KEY:

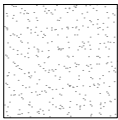


: WHITE RENDER

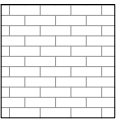

: FACING BRICKWORK

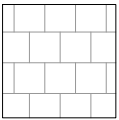


: SLATE

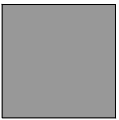



: POWDER COATED ALUMINIUM





: EXISTING ROOF TILES

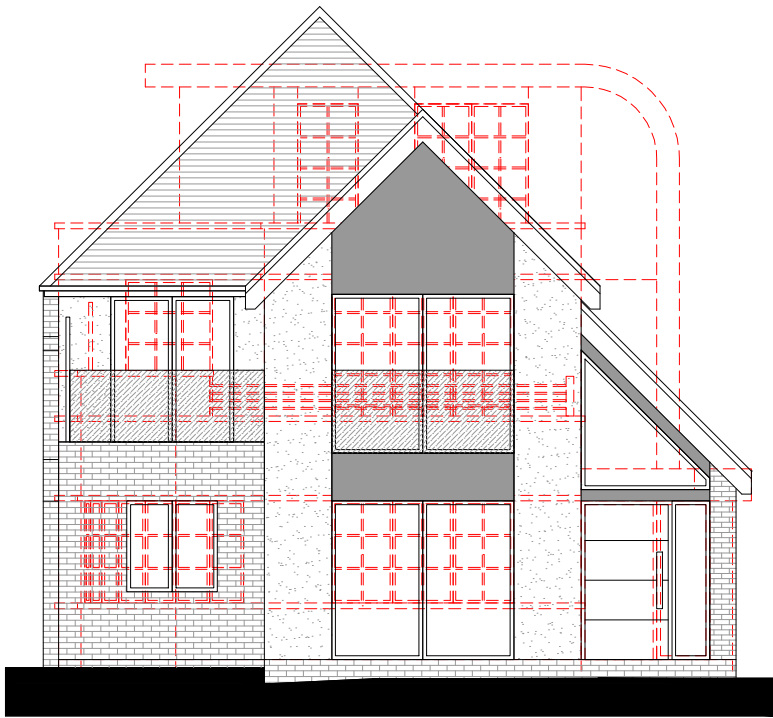



EAST ELEVATION | PROPOSED

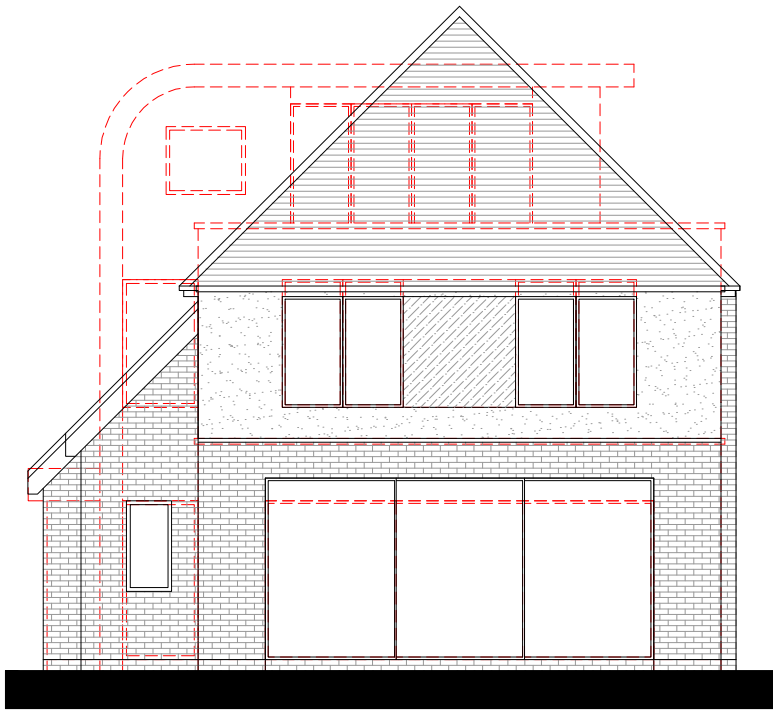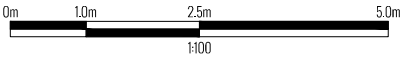

WEST ELEVATION | PROPOSED

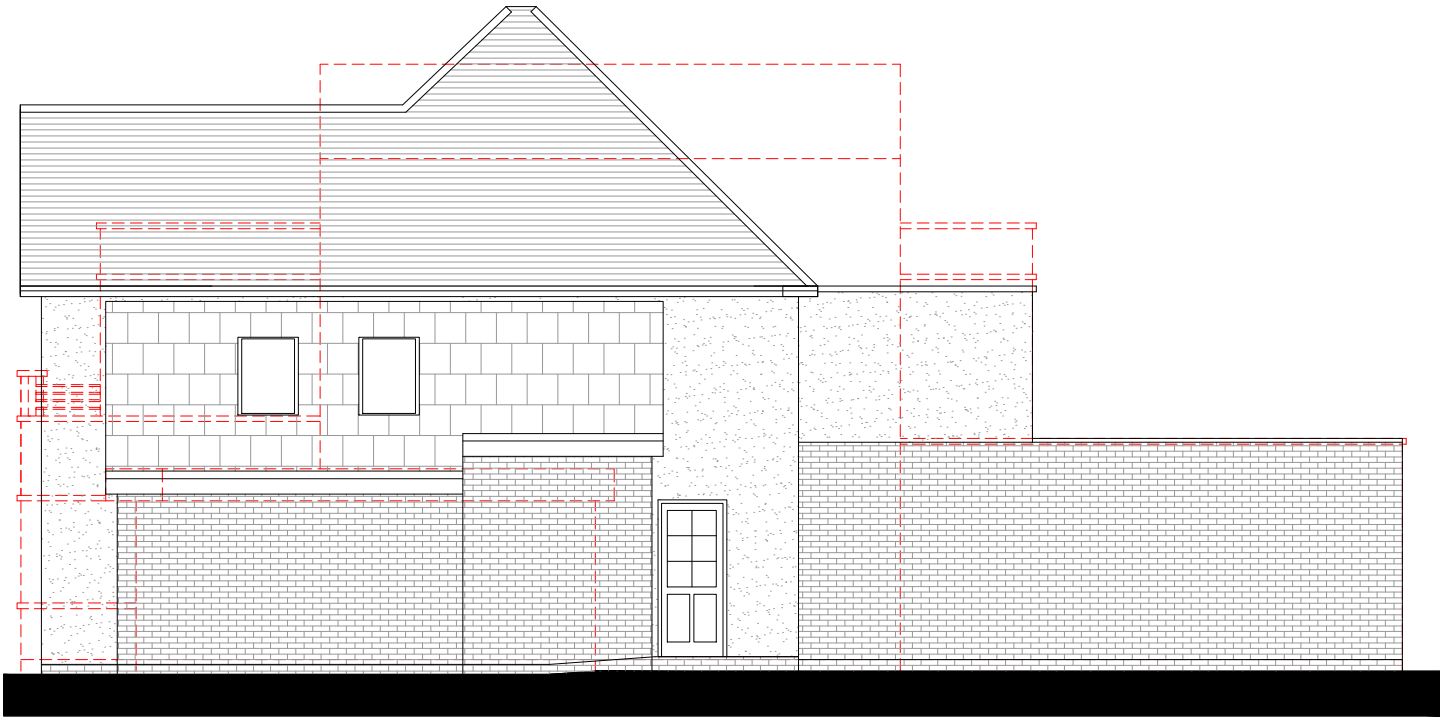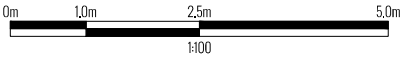

NORTH ELEVATION | PROPOSED

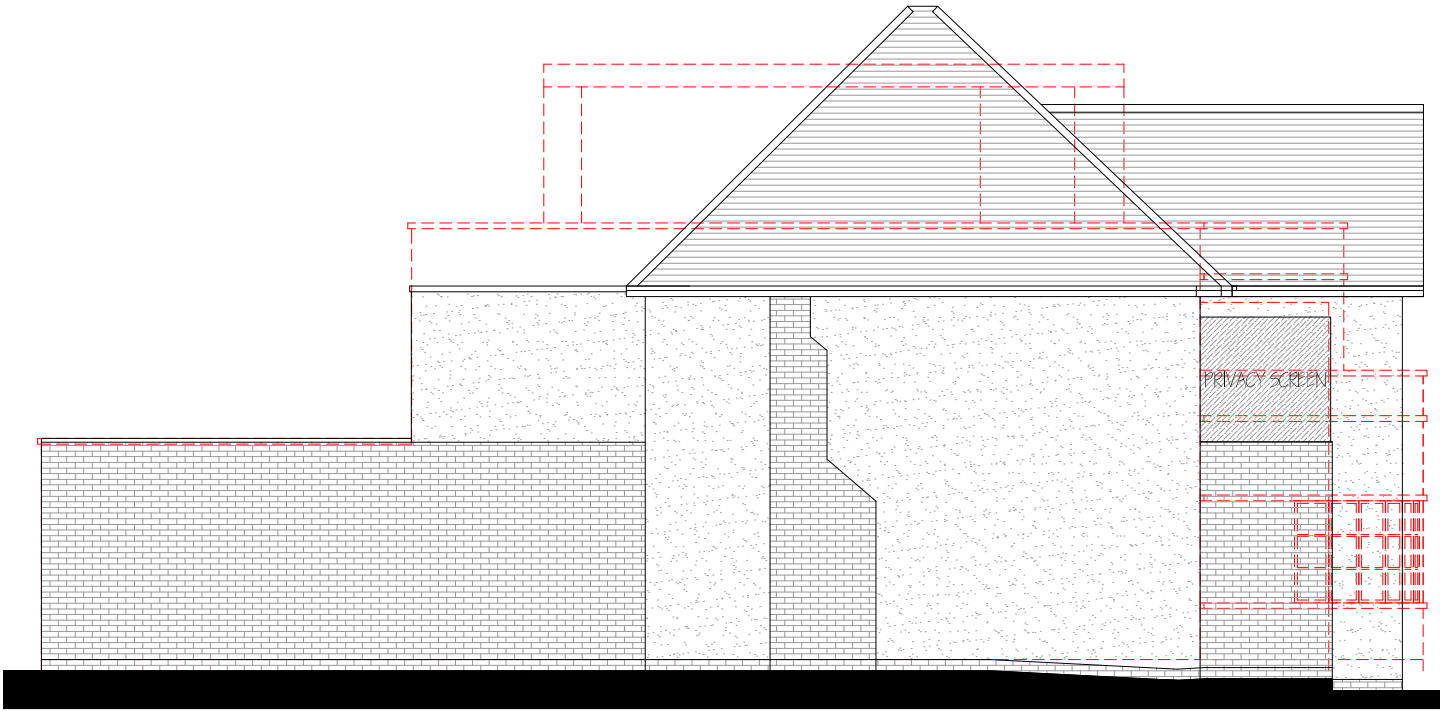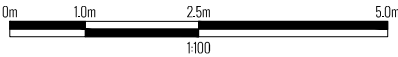

SOUTH ELEVATION | PROPOSED

