


Supplied by: www.ukmapcentre.com
Serial No: 275305
Centre Coordinates: 449221,112221
Production Date: 15/11/2023 14:14:28

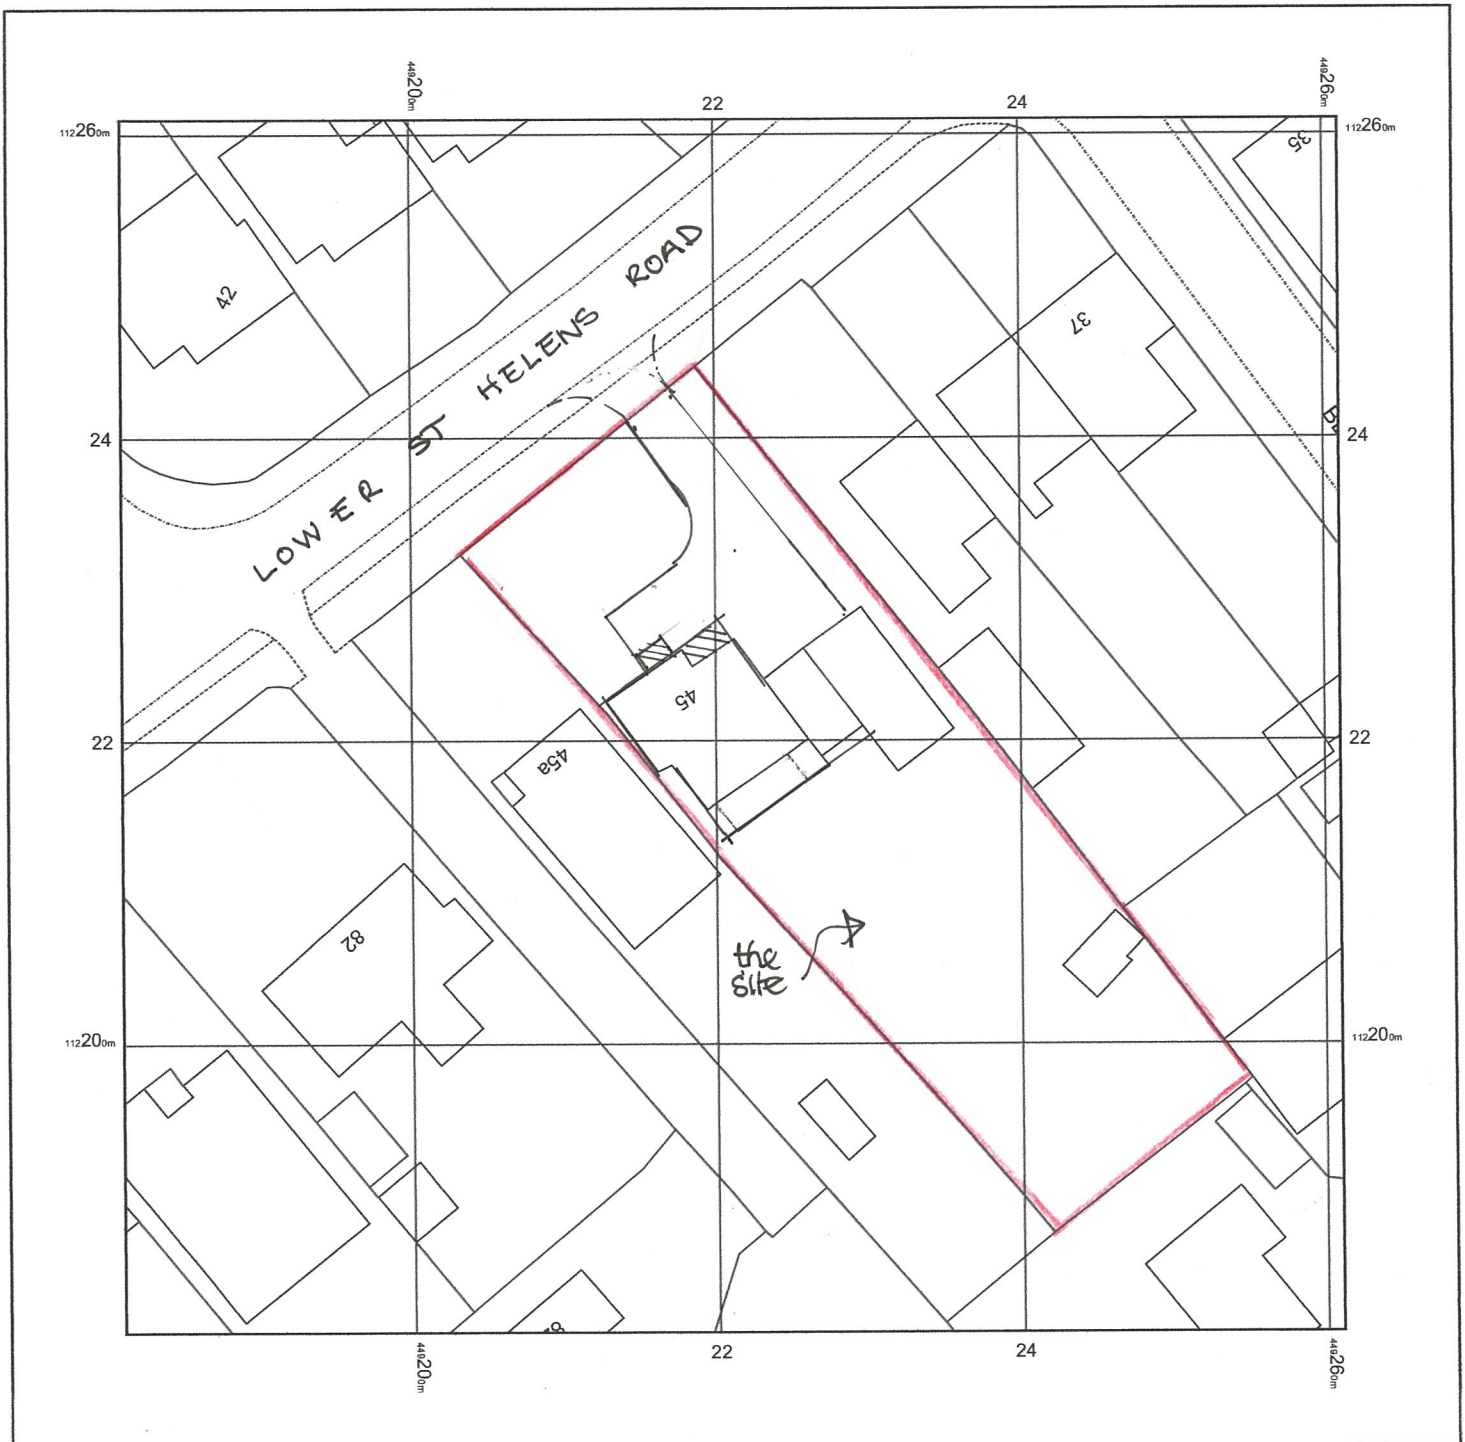

© Crown copyright and database rights 2023 Ordnance Survey 100048957. The representation of road, track or path is no evidence of a boundary or right of way. The representation of features as lines is no evidence of a property boundary.

0m 1cm = 5m 25m



Scale 1:500