


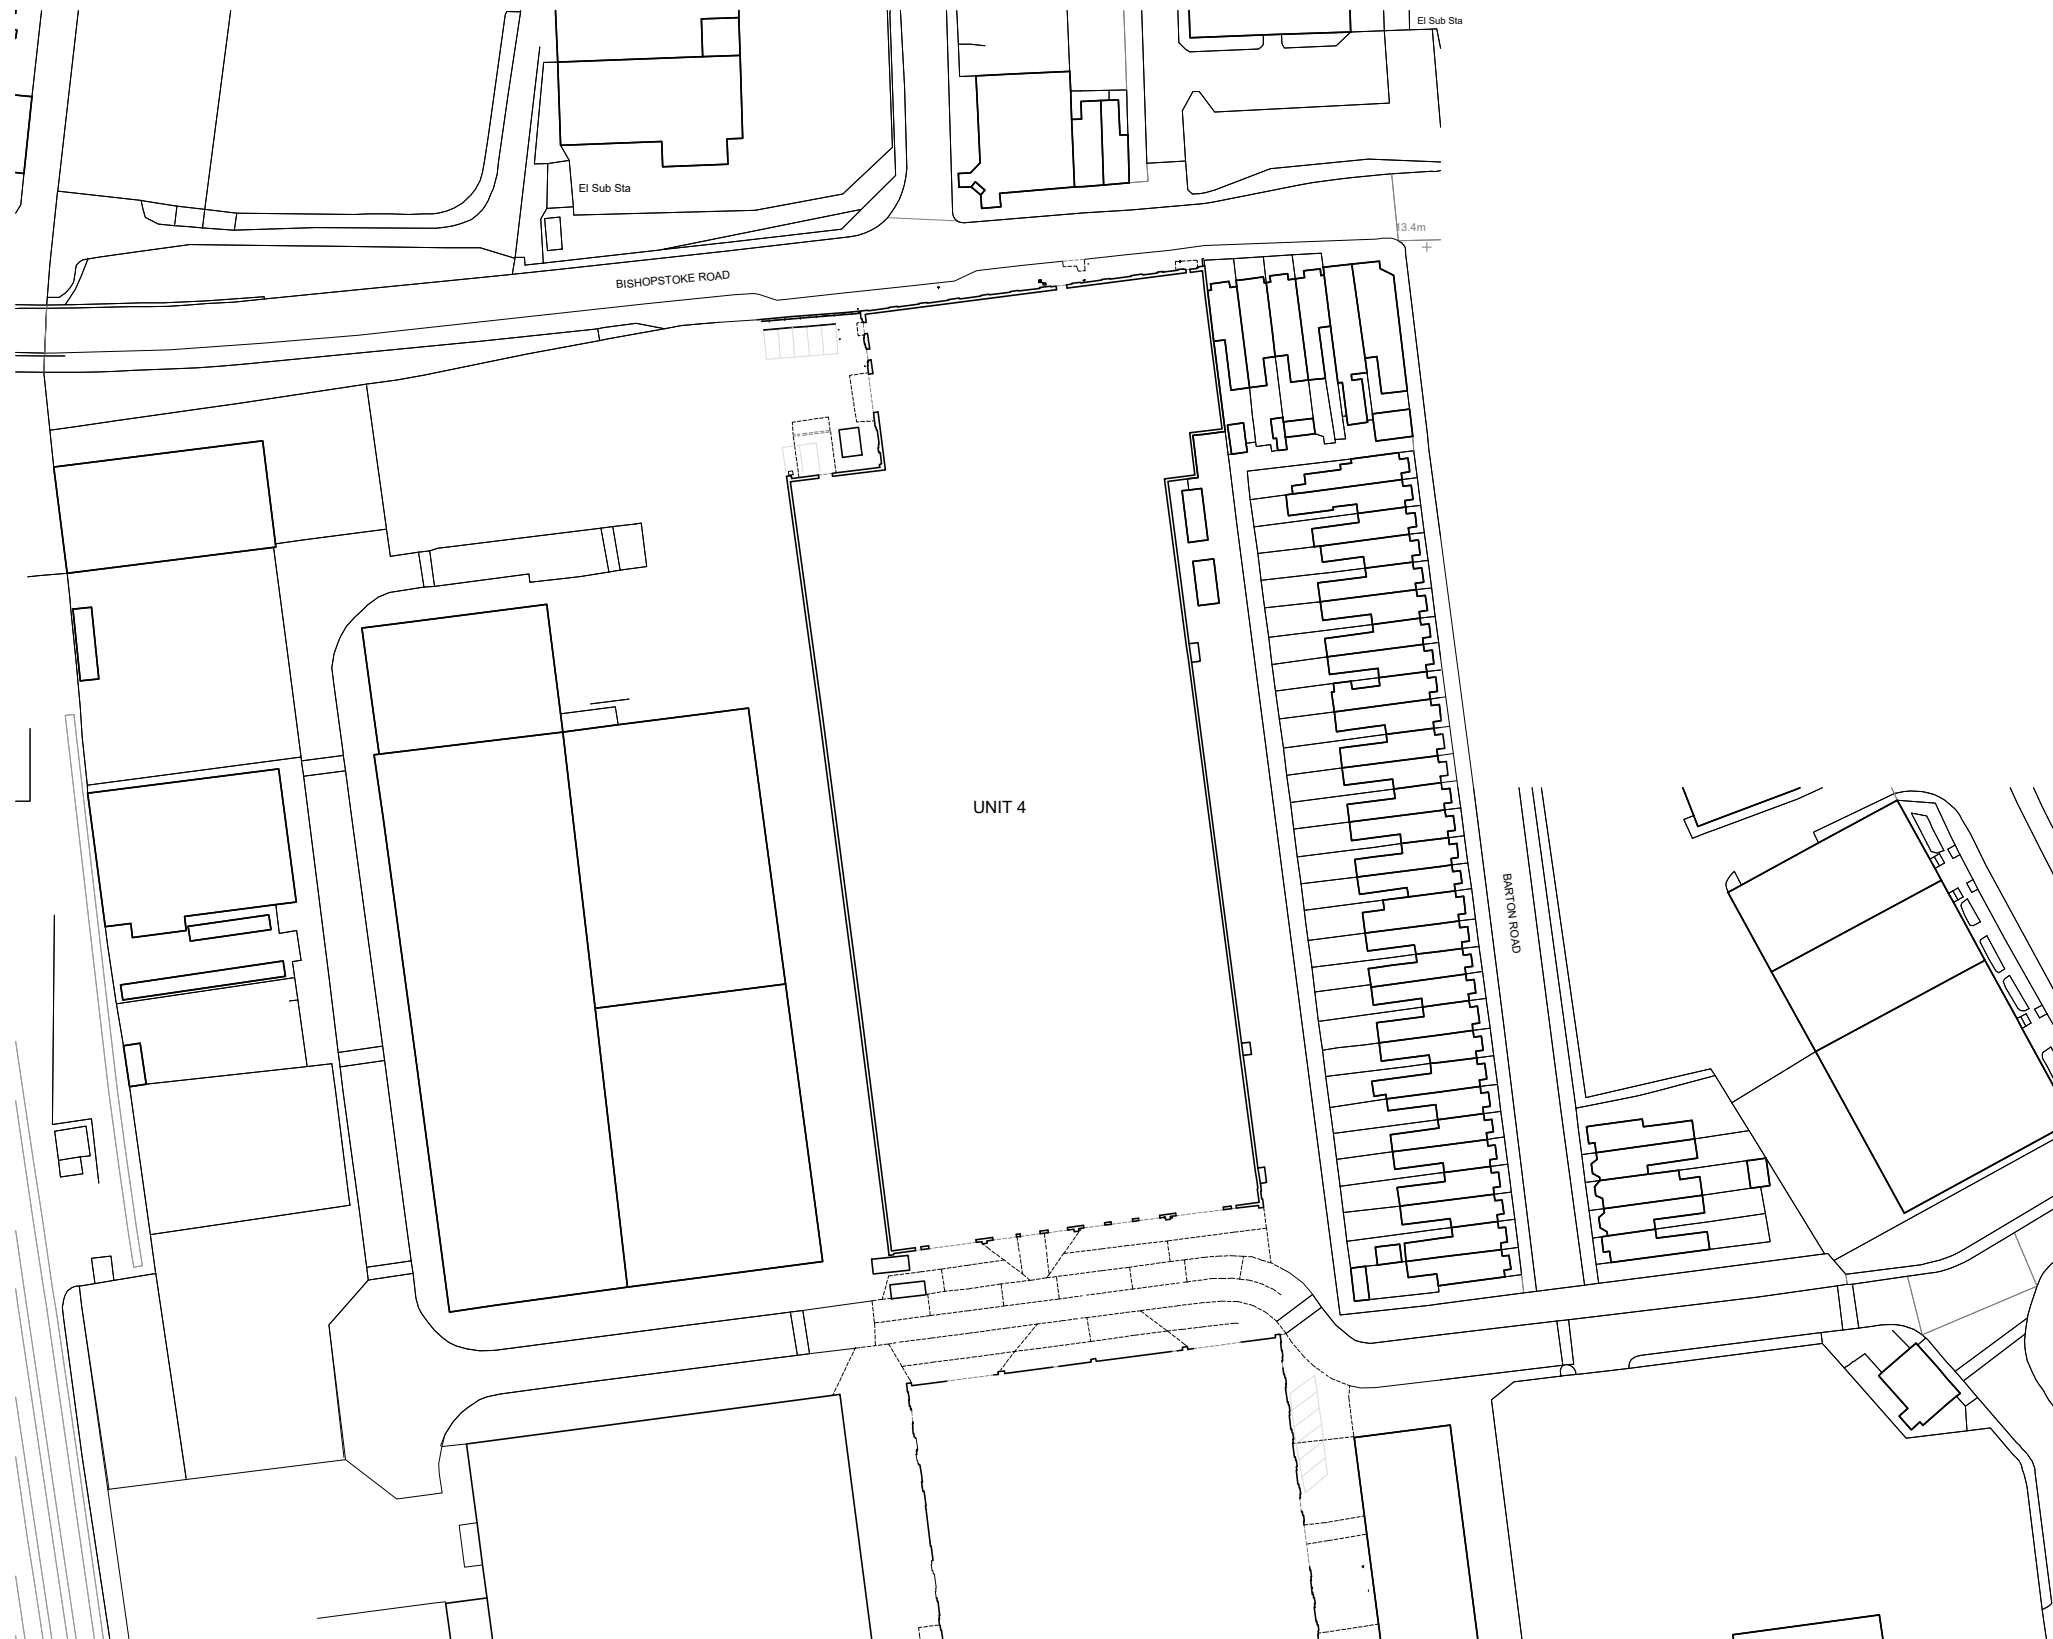

THIS DRAWING HAS BEEN BASED ON SITE SURVEY 27192Y_05
DRAWING BY JPP

SUBJECT TO CONFIRMATION OF LEGAL BOUNDARIES,
UNDERGROUND SERVICES LOCATIONS, EASEMENTS & OTHER SITE
CONSTRAINTS.

THE HARRIS GROUP LTD DOES NOT ACCEPT LIABILITY FOR ANY
DEVIATION TO OUR DRAWINGS OR SPECIFICATION.



-	dd.mm.yy	----	---	---
Rev	Date	Description	Rev By	Chk'd By
Project Title	PROPOSED RE-CLADDING ELEVATIONS UNIT 4 BARTON PARK, CHICKENHALL LANE EASTLEIGH SO50 6RR			
Client	JLL			
Status	PLANNING			
Scale	1:1250		Drawing Size	A3
Date	20/10/2023	Drawn By	PD	Checked JPG
Drawing Title	EXISTING BLOCK PLAN			
Job-Dwg No	19707-101			Rev -
☐	2 St. Johns North, Wakefield, WF1 3QA t. 01924 291800			
☐	Carvers Warehouse, 77 Dale Street, Manchester, M1 2HG t. 0161 2388555			
☒	The Old Rectory, 79 High Street, Newport Pagnell, MK16 8AB t. 01908 211577			
☐	101 London Road, Reading, RG1 5BY t. 0118 9507700			
☐	10 Gees Court, St Christophers Place, London, W1U 1JJ t. 0207 4091215			
			 ARCHITECTS www.harrispartnership.com	