


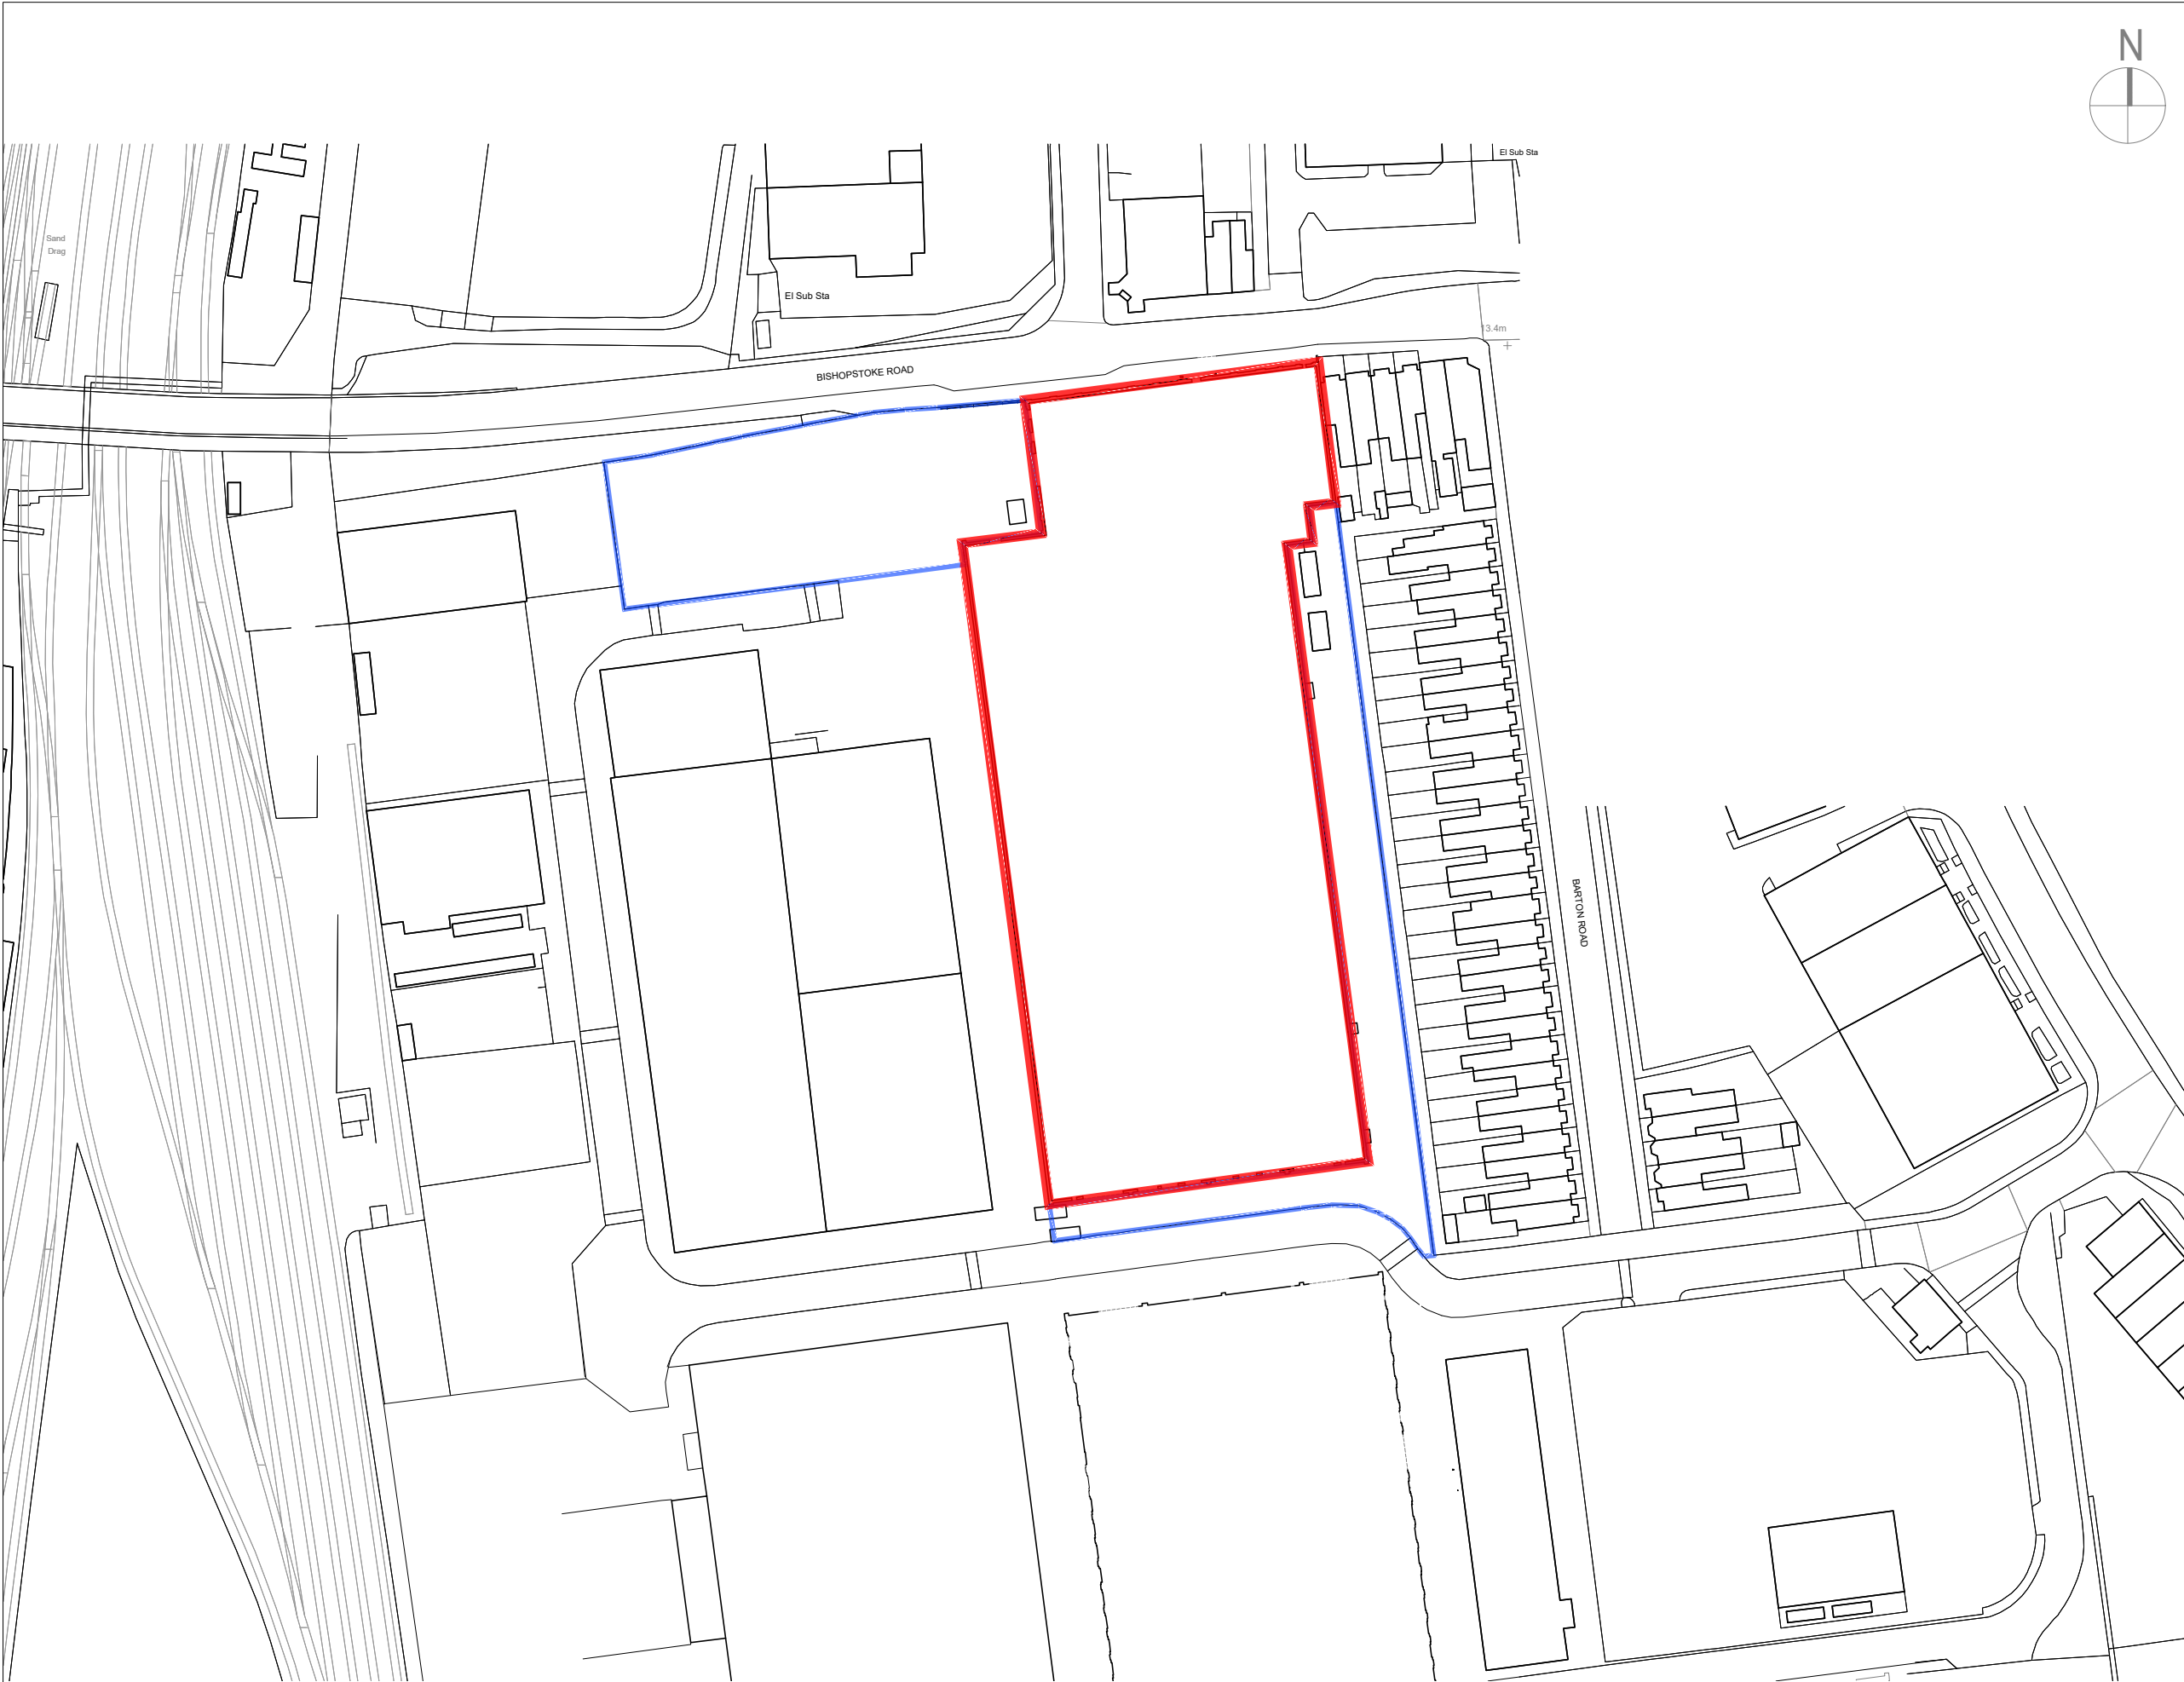

THIS DRAWING HAS BEEN BASED ON SITE SURVEY 27192Y_05
DRAWING BY JPP

SUBJECT TO CONFIRMATION OF LEGAL BOUNDARIES,
UNDERGROUND SERVICES LOCATIONS, EASEMENTS & OTHER SITE
CONSTRAINTS.

THE HARRIS GROUP LTD DOES NOT ACCEPT LIABILITY FOR ANY
DEVIATION TO OUR DRAWINGS OR SPECIFICATION.

PLANNING APPLICATION (RED LINE) AREA 9,613 SQ.M;
2.37 ACRES; 0.96 HECTARES

(BLUE LINE) 13,934 SQ.M; 3.44 ACRES; 1.39 HECTARES

-	dd.mm.yy	----	---	---
Rev	Date	Description	Rev By	Chk'd By
Project Title	PROPOSED RE-CLADDING ELEVATIONS			
	UNIT 4 BARTON PARK, CHICKENHALL LANE EASTLEIGH SO50 6RR			
Client	JLL			
Status	PLANNING			
Scale	1:1250		Drawing Size	A3
Date	20/10/2023	Drawn By	PD	Checked JPG
Drawing Title	LOCATION PLAN			
Job-Dwg No	19707-100			Rev -
☐ 2 St. Johns North, Wakefield, WF1 3QA t. 01924 291800 ☐ Carvers Warehouse, 77 Dale Street, Manchester, M1 2HG t. 0161 2388555 ☒ The Old Rectory, 79 High Street, Newport Pagnell, MK16 8AB t. 01908 211577 ☐ 101 London Road, Reading, RG1 5BY t. 0118 9507700 ☐ 10 Gees Court, St Christophers Place, London, W1U 1JJ t. 0207 4091215 THE HARRIS PARTNERSHIP ARCHITECTS www.harrispartnership.com				