


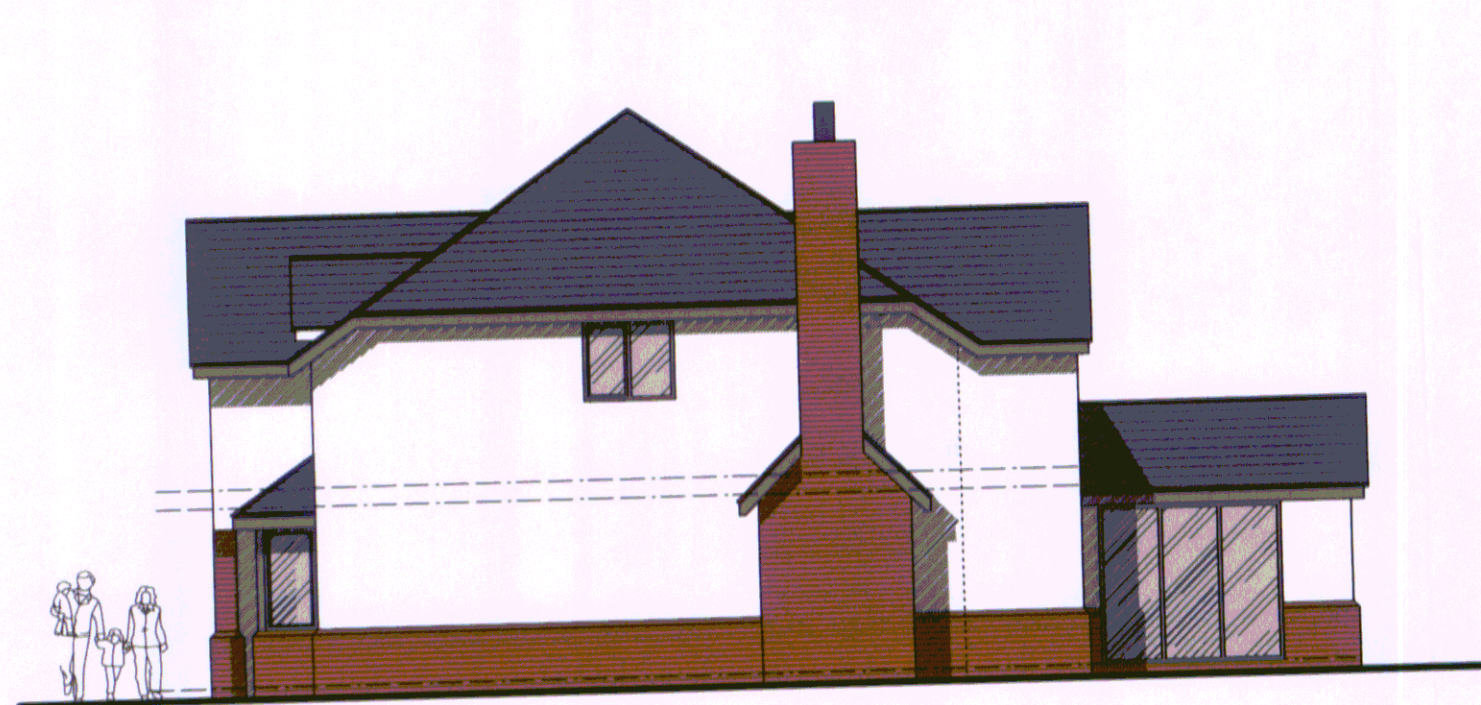


Side Elevation 1:100

0 1 2 3 4 5m
© MDT Design




Rear Elevation 1:100

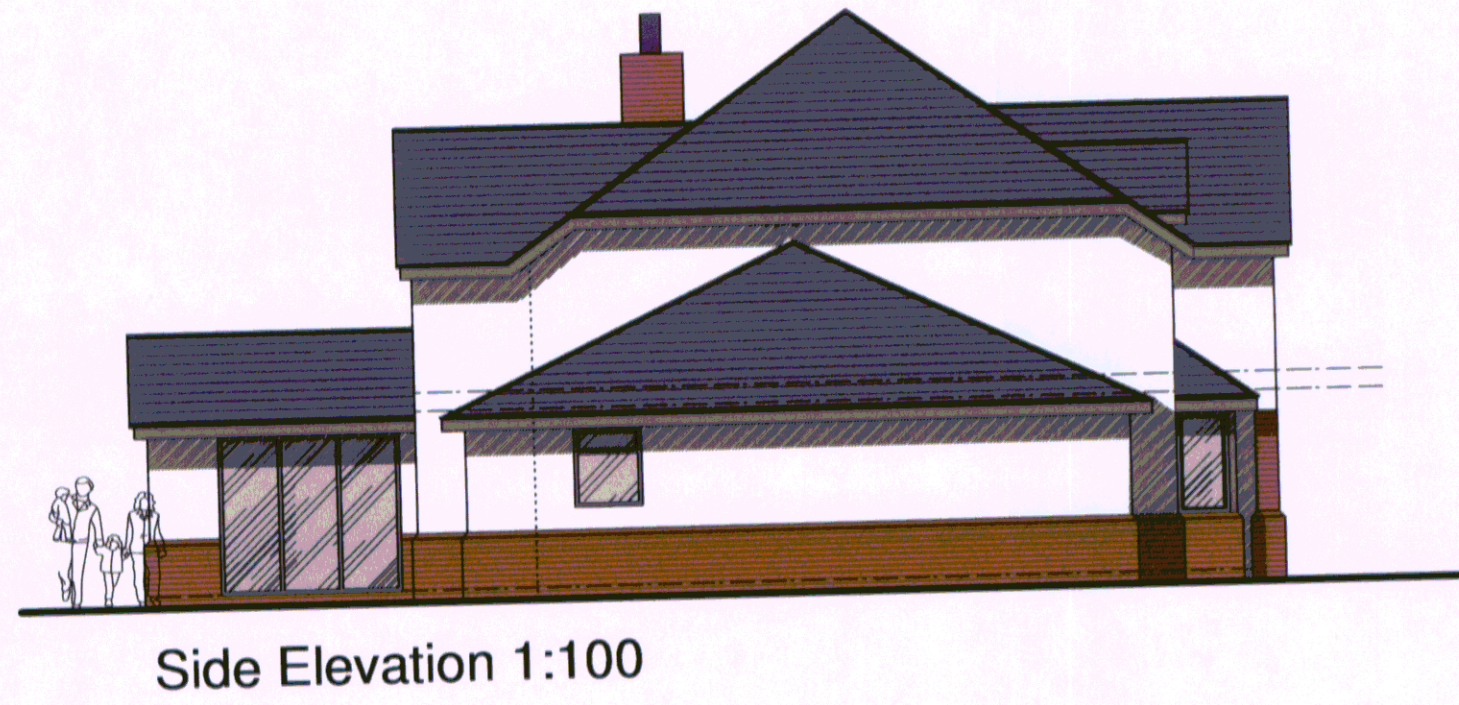

Side Elevation 1:100

150N

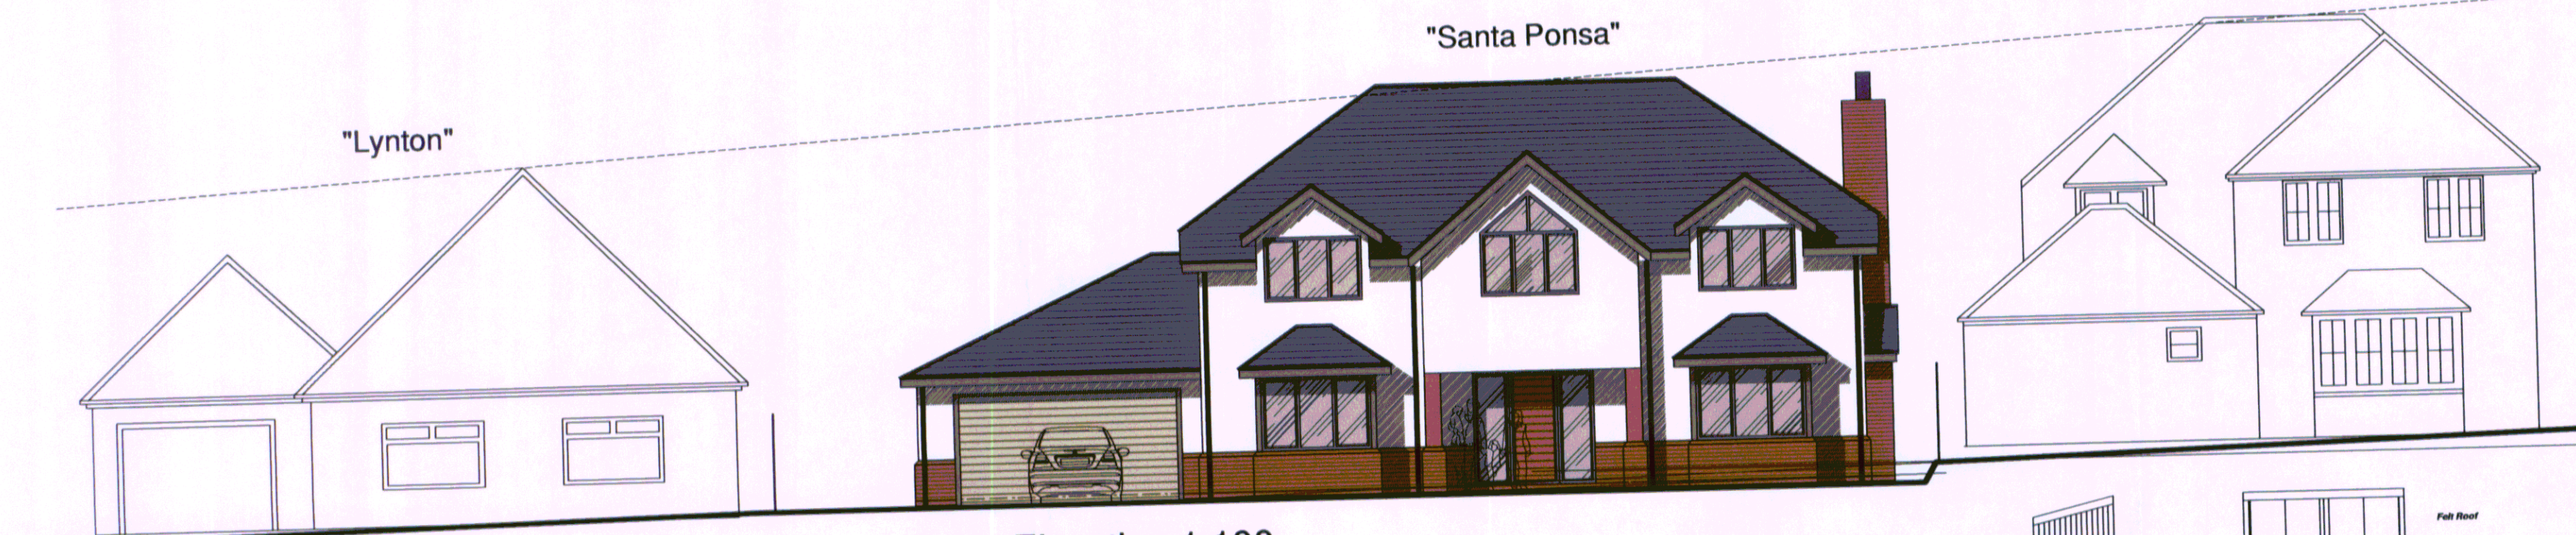


PROPOSED STREET SCENE 1:100


0 1 2 3 4 5m
© MDT Design

Front Elevation 1:100


0 1 2 3 4 5m
© MDT Design

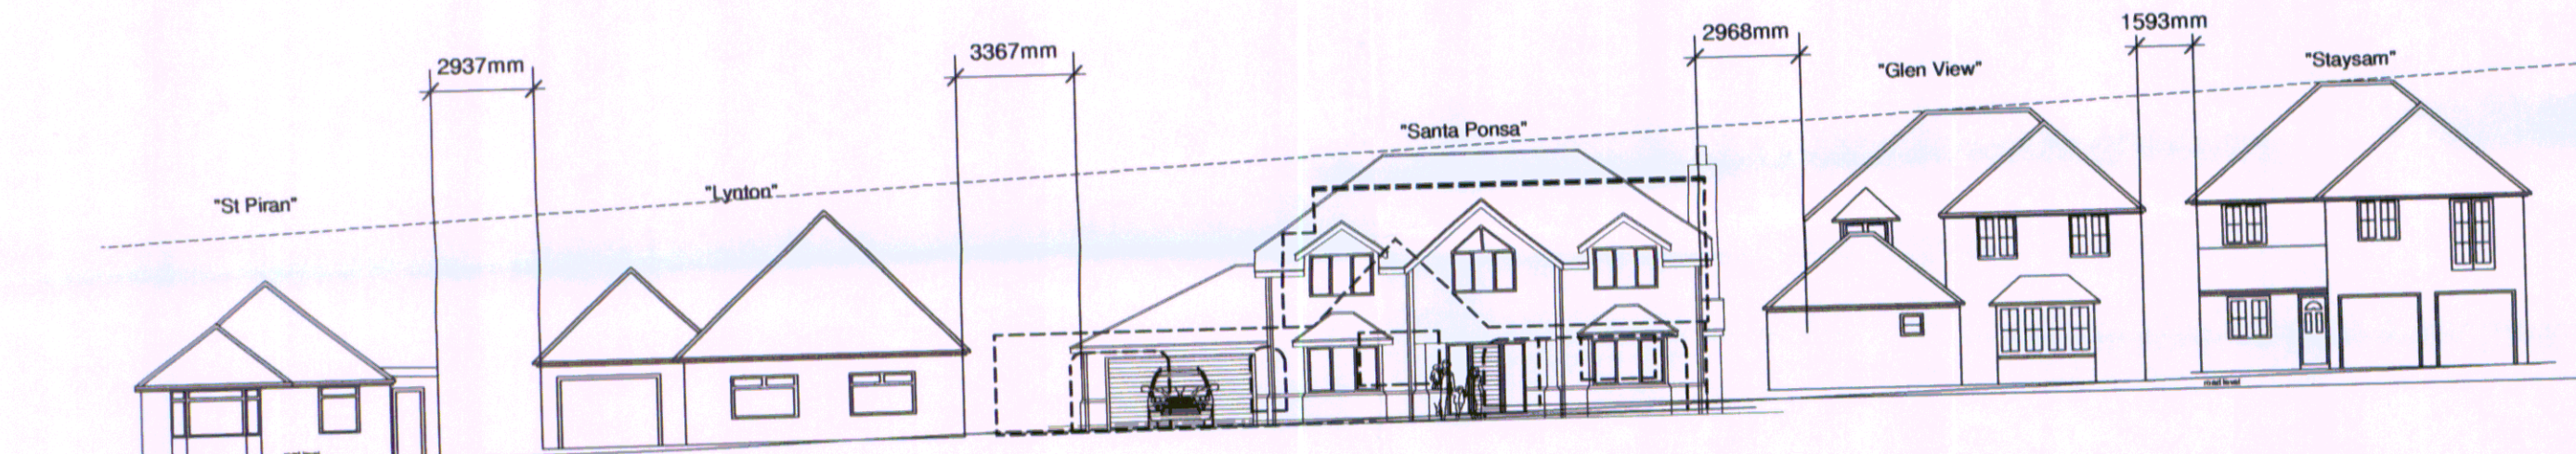

PROPOSED STREET SCENE 1:200

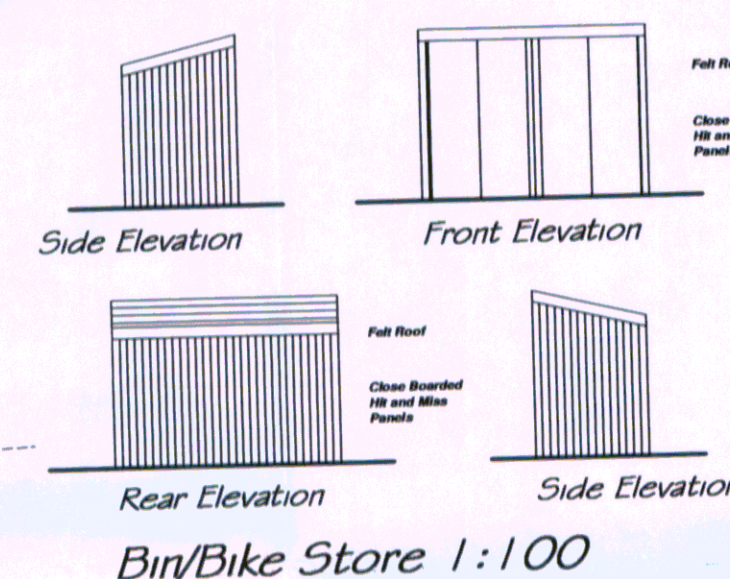


Bin/Bike Store 1:100

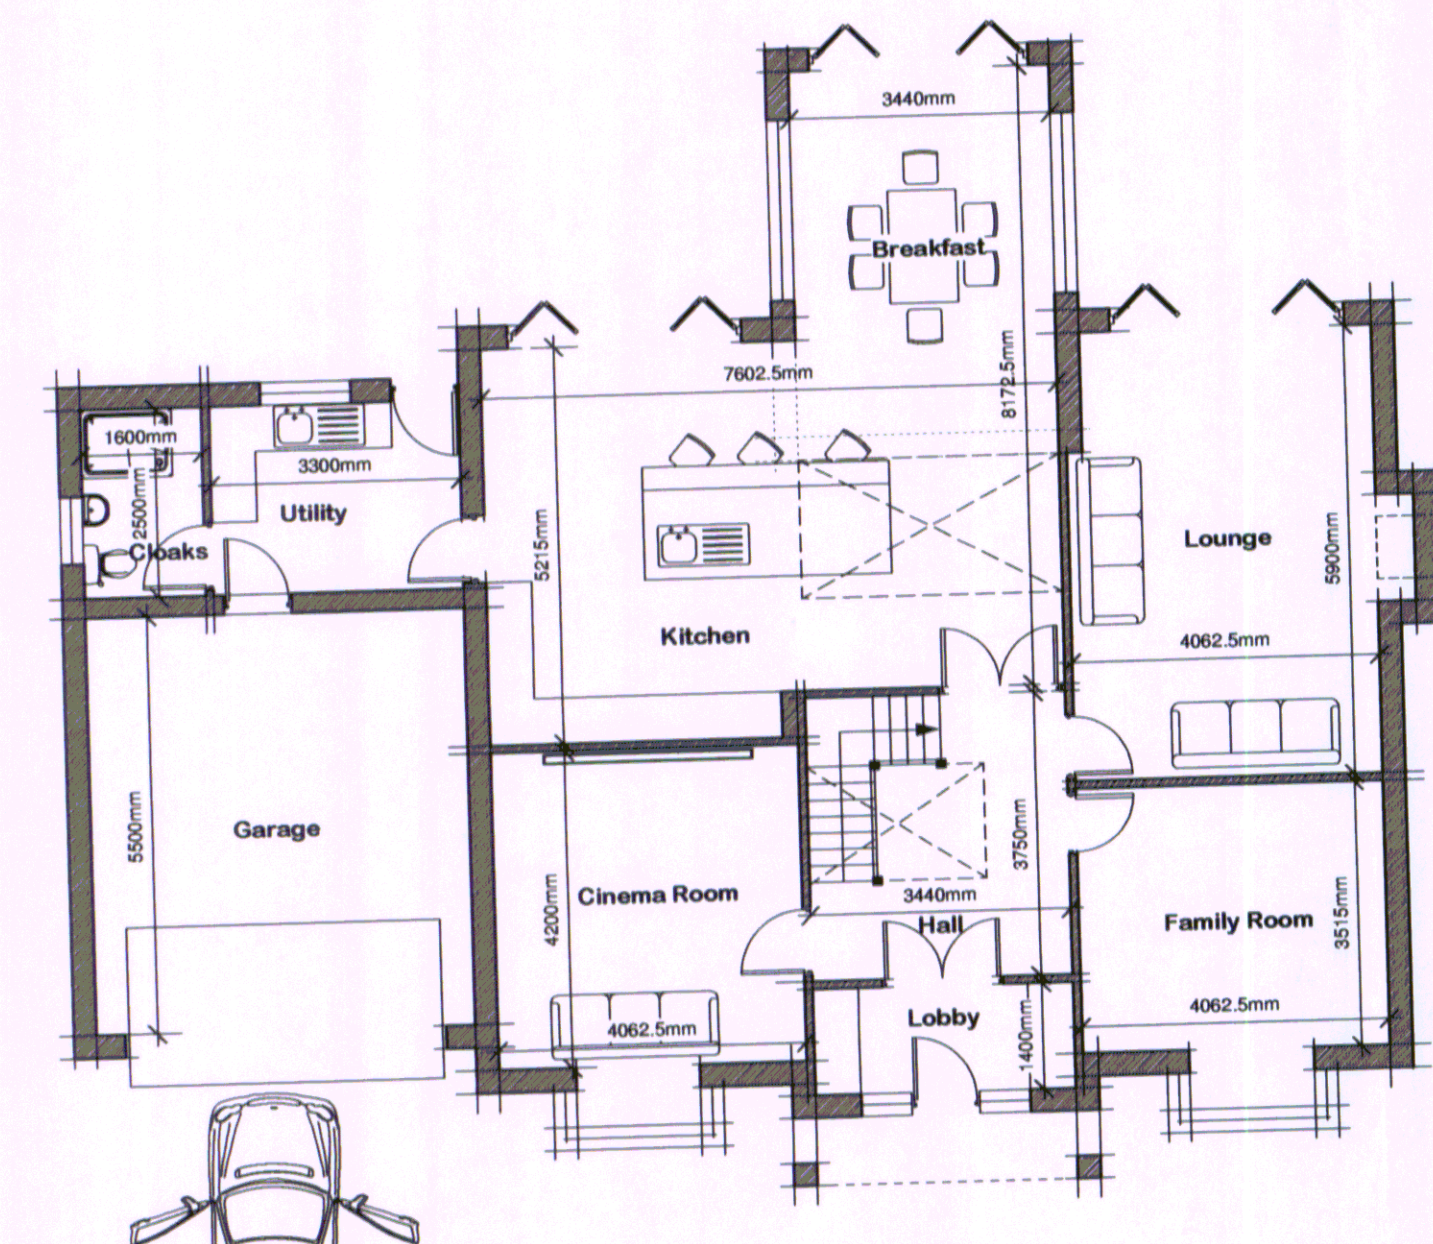

Ground Floor Plan 1:100

1563sq/ft Internal floor area excl garage


0 1 2 3 4 5m
© MDT Design

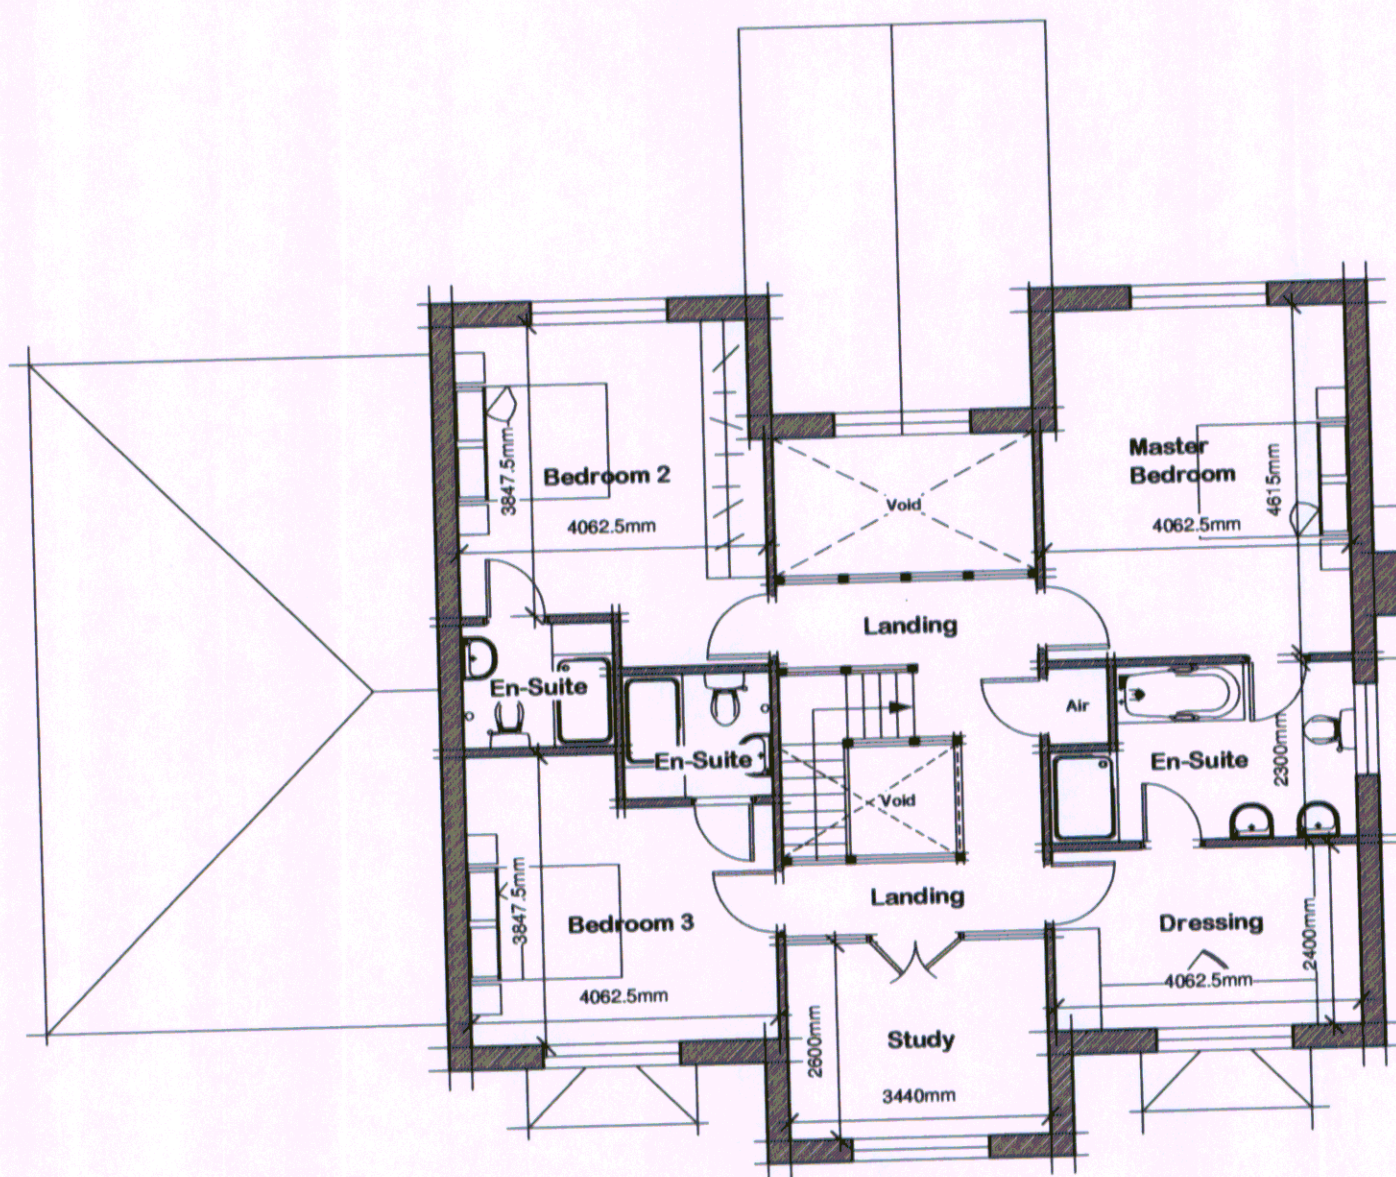


First Floor Plan 1:100

1220sq/ft Internal floor area

0 1 2 3 4 5m
© MDT Design

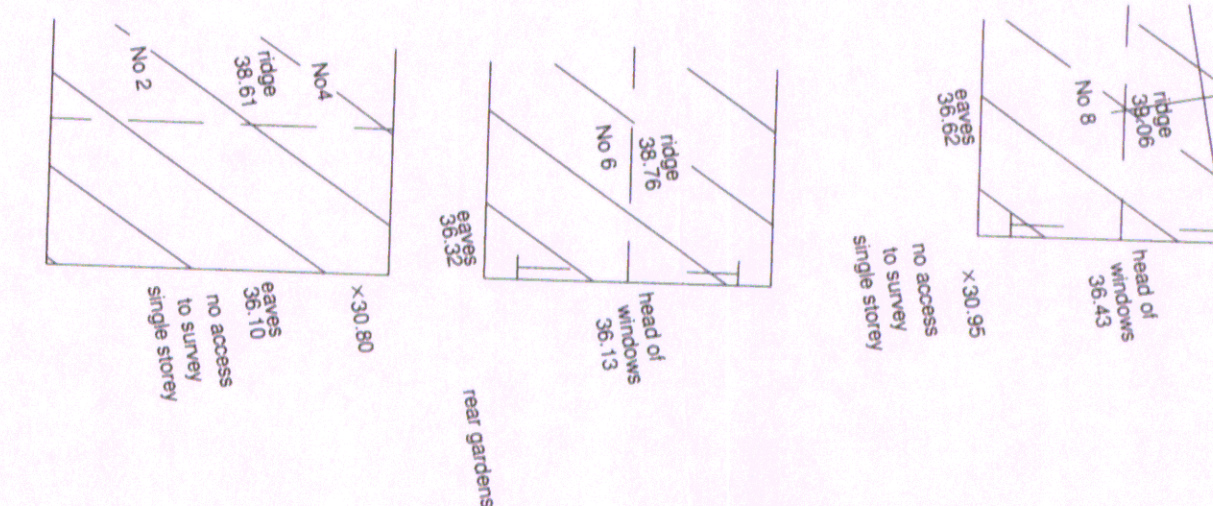

Site Plan 1:200

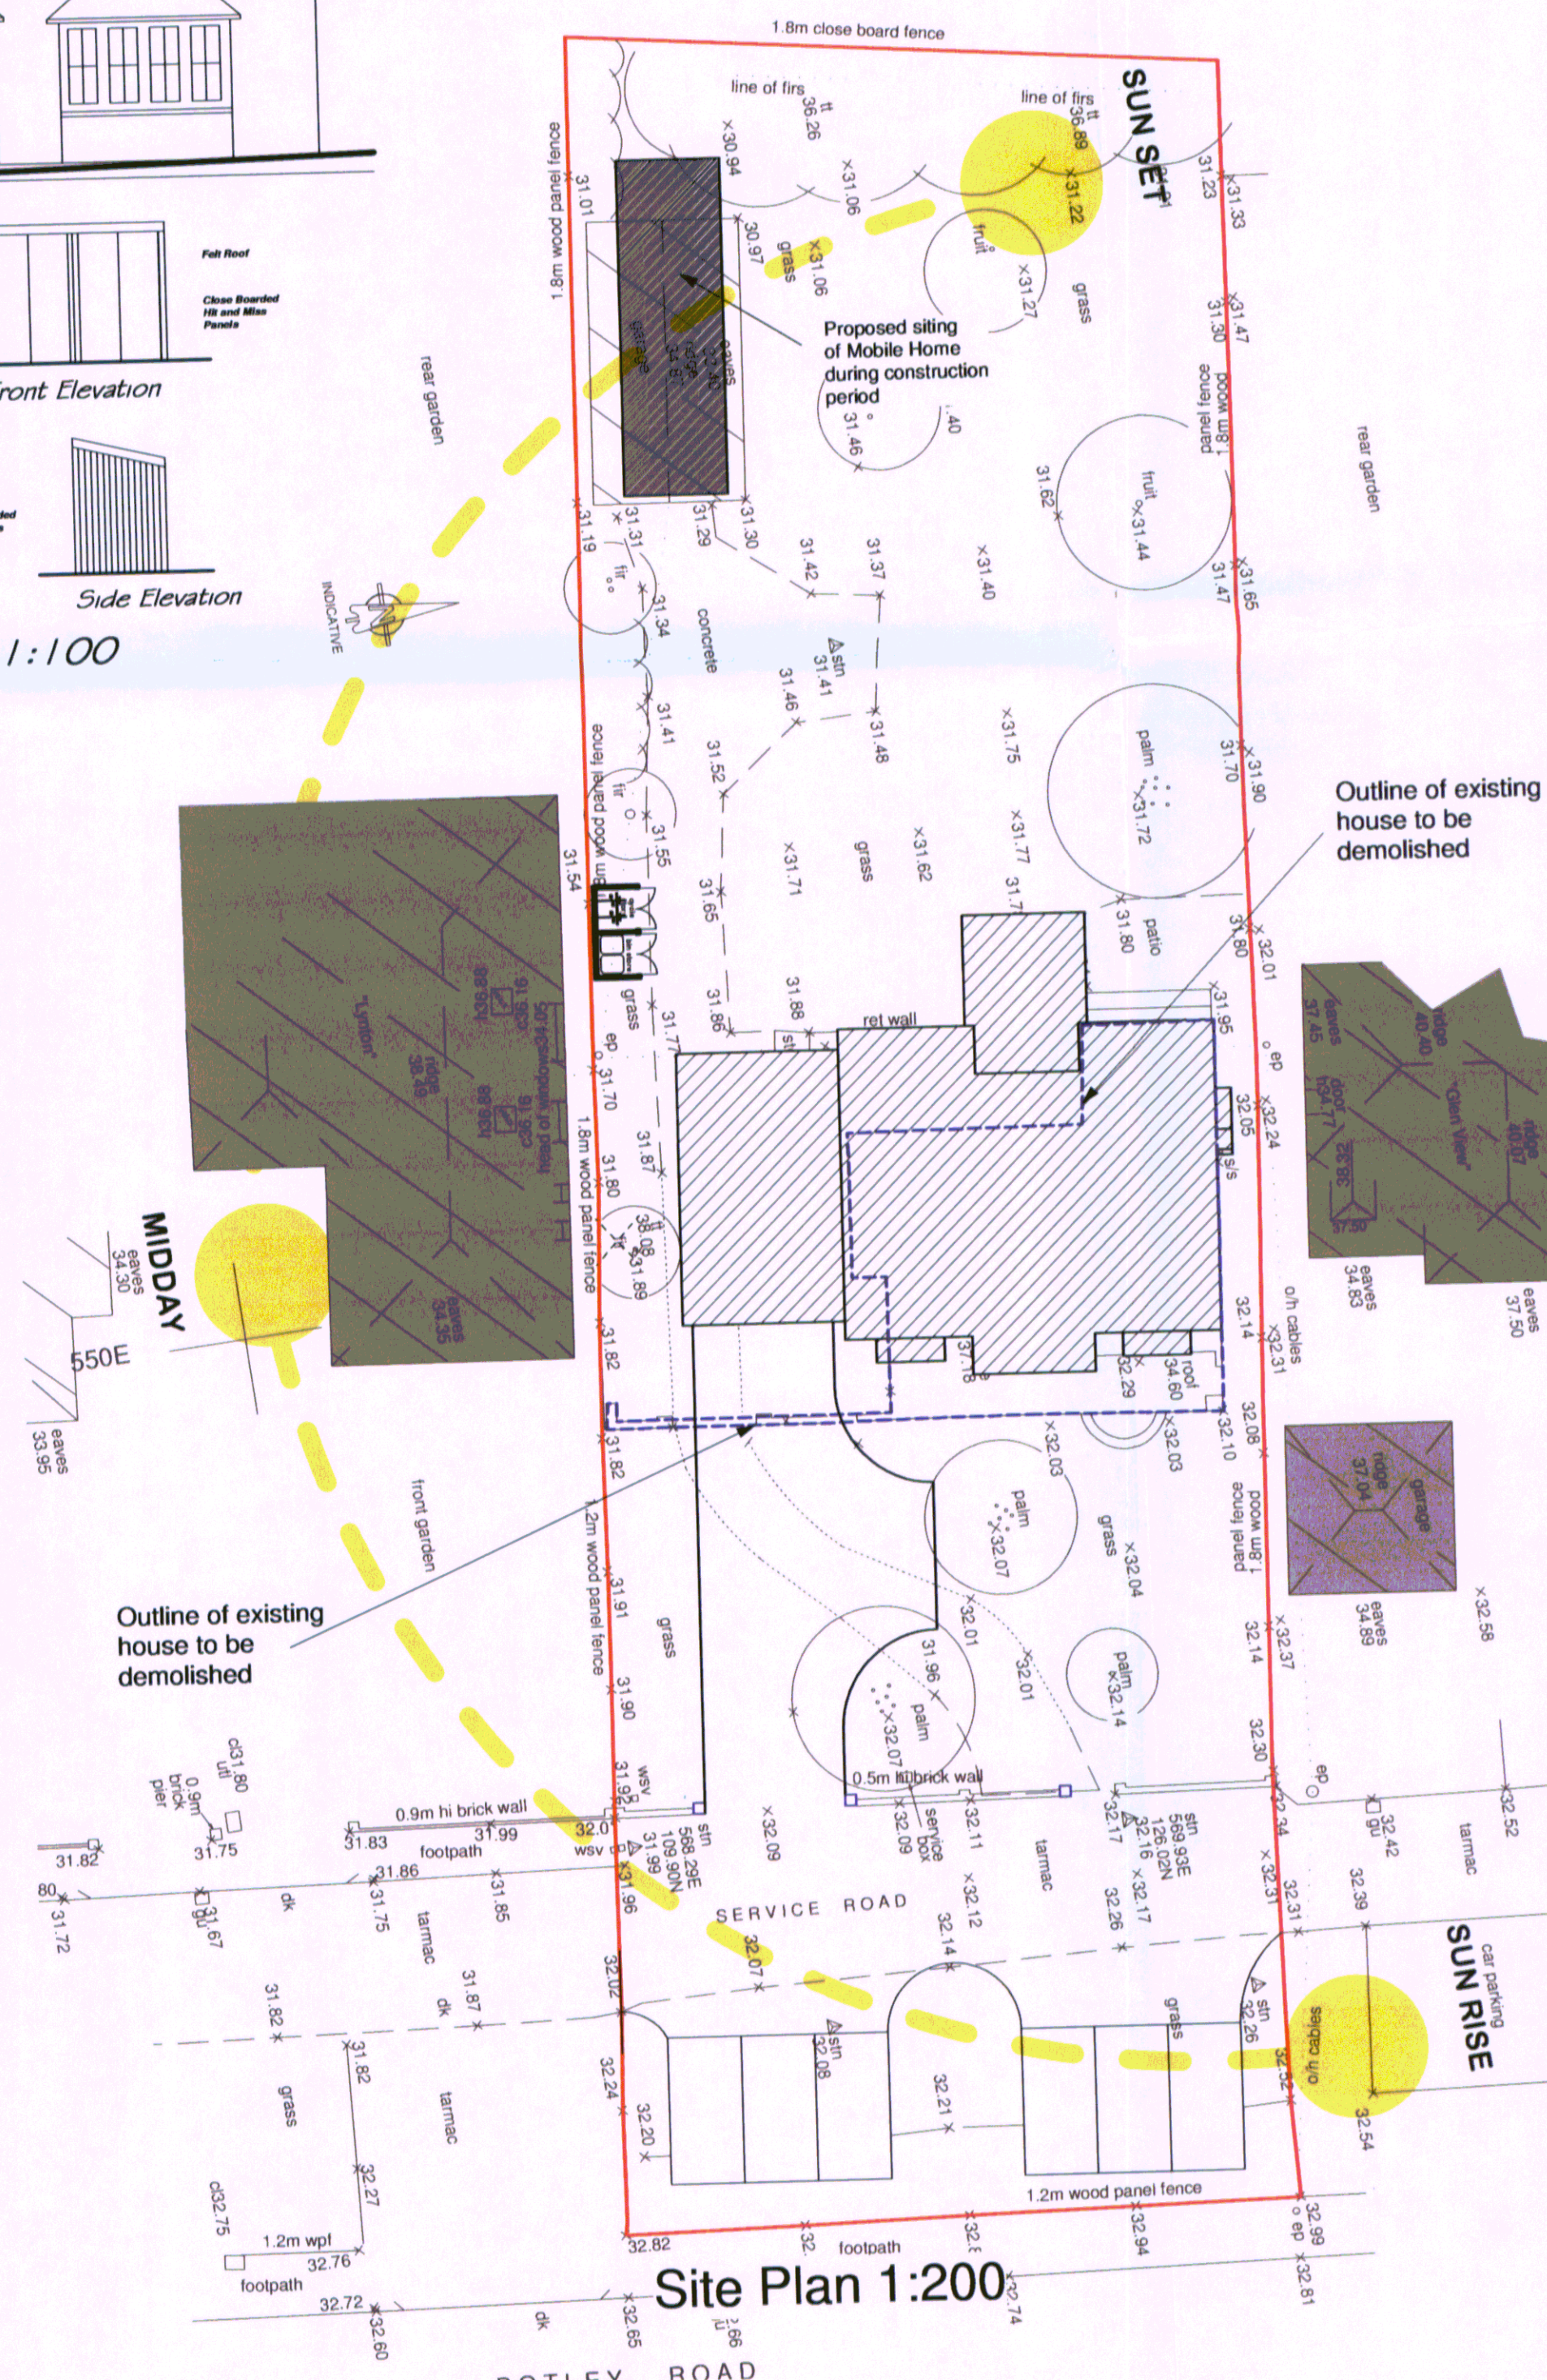

Important Notes

It is the sole responsibility of the building owner to draw up all legal agreements with adjoining property owner to cover the over hanging of any fascias, guttering, foundations or any part of the building. mdt design can not be held responsible in any way whatsoever for any legal costs or other costs incurred through any neighborhood disputes.

It is the sole responsibility of the building owner to comply with the party wall act 1996 mdt design can not be held responsible in any way if non compliance is adopted.

use figured dimensions only.

all dimensions in millimetres only unless stated otherwise.

all clients and contractors to check all drawings and to verify all dimensions on site prior to works commencing. any discrepancies in dimensions or boundary locations are to be brought to the attention of mdt design immediately before any further works take place on site.

this drawing is the copyright of mdt design and may not be copied, altered or reproduced in any form or passed to a third party without the written consent of mdt design

revisions

AMENDED PLAN	
EASTLEIGH BOROUGH COUNCIL DEVELOPMENT CONTROL SERVICE	
PLAN No:	1105/11_01
Date Rec'd:	24 FEB 2009
Decision:	

project

Santa Ponsa
Botley Road
Horton Heath
Hampshire
SO50 7DW

client

Mr & Mrs Sayers

drawing

Proposed Replacement Dwelling

stage

Planning Application

scale

1:100 & 1:200 @A1

date

Nov 2008

job no.

1105/11_01

drwg no.

revision

F

31 Mortimers Lane
Fair Oak
Hampshire
SO50 7BH

T. 023 8069 3924
M. 07881 587261
E. info@mdtdesign.co.uk
W. www.mdt design.co.uk

