




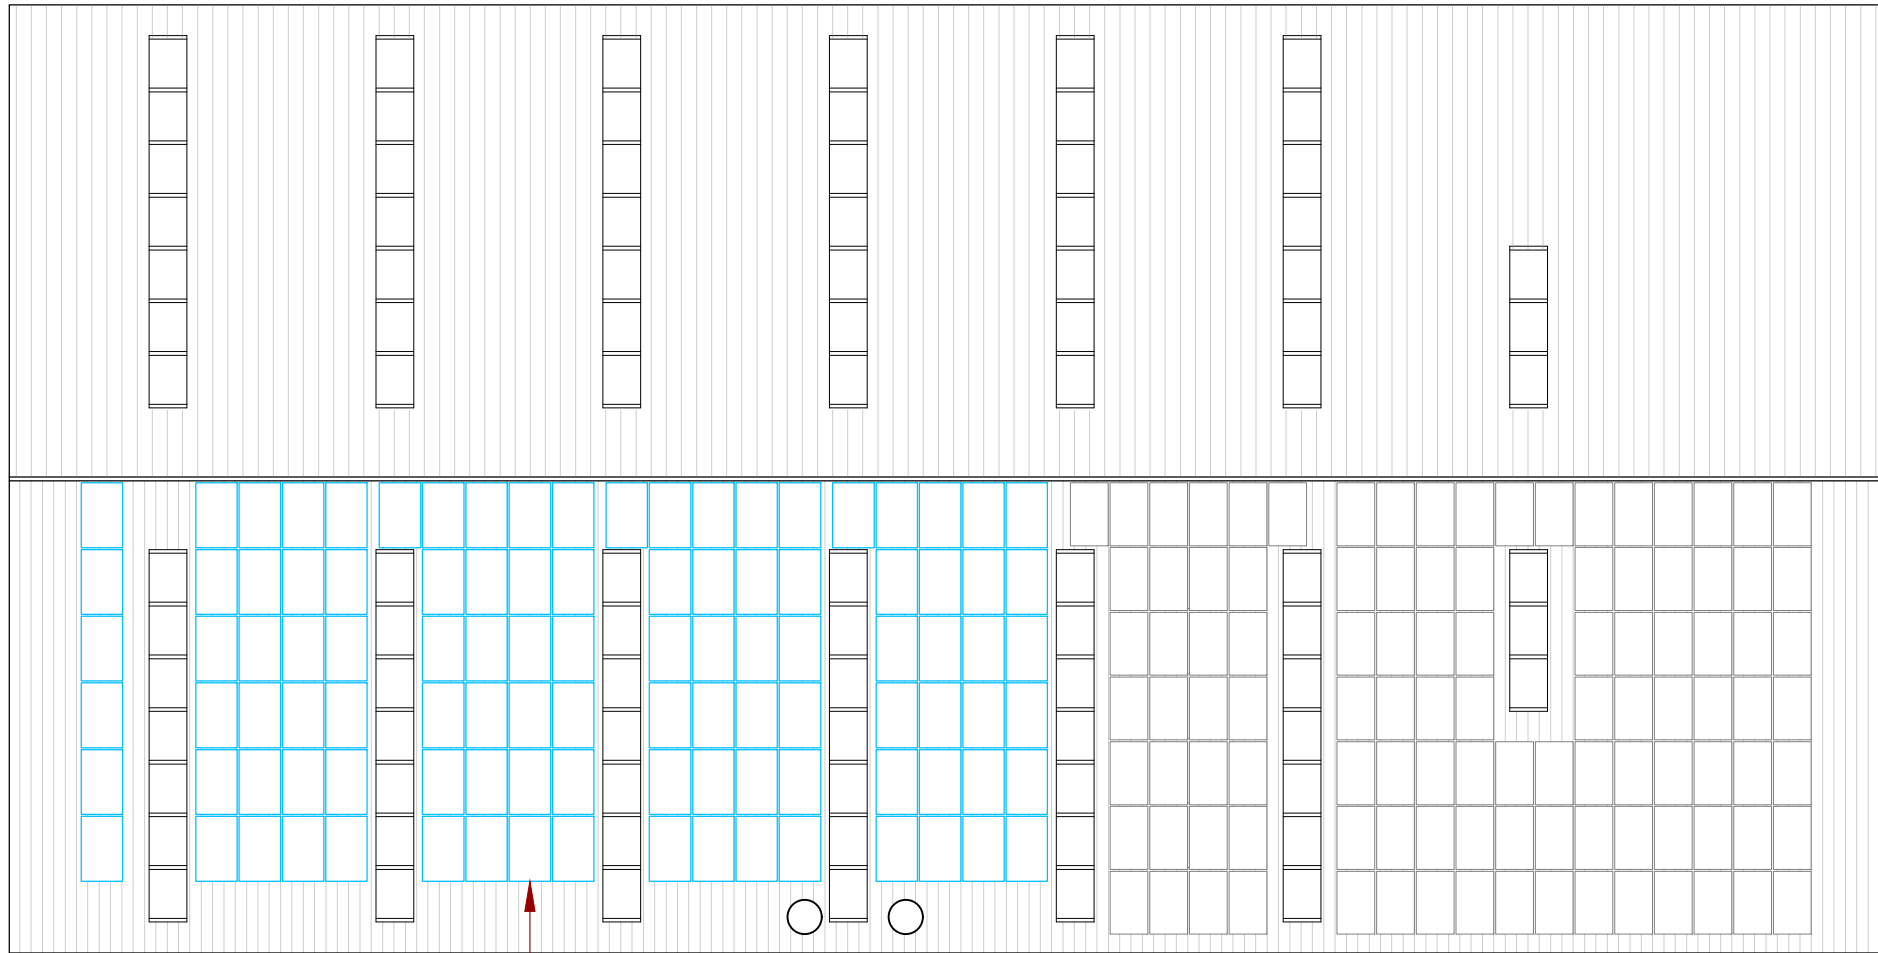



Proposed Roof Plan - 1:200

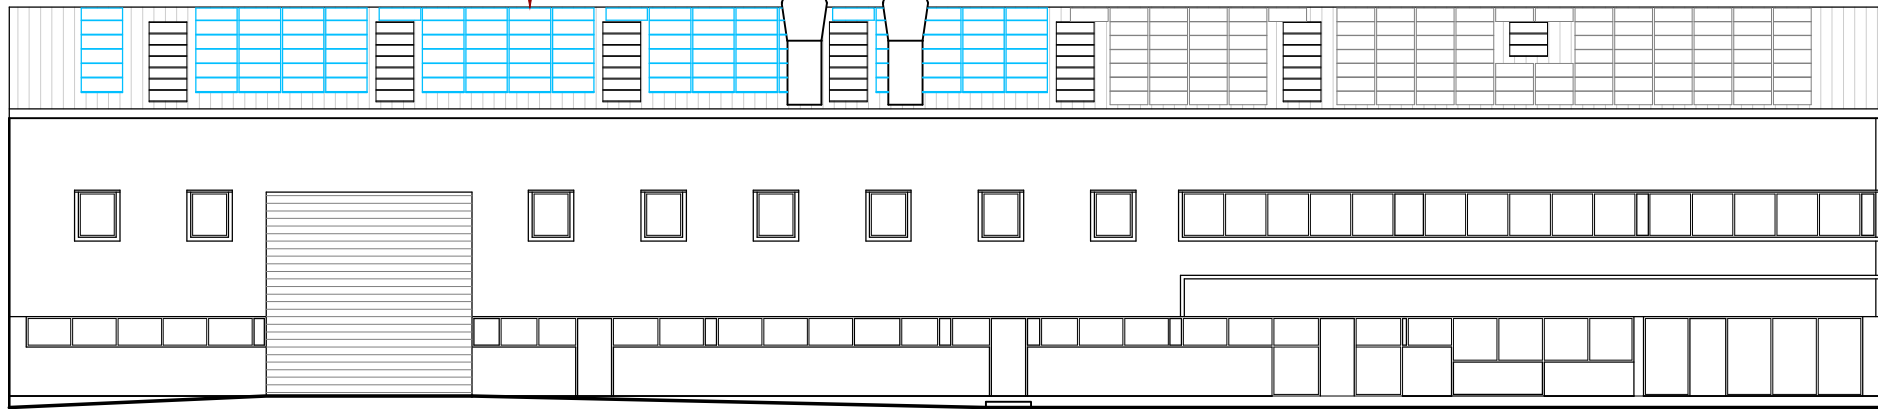

South Elevation - Side 1:200

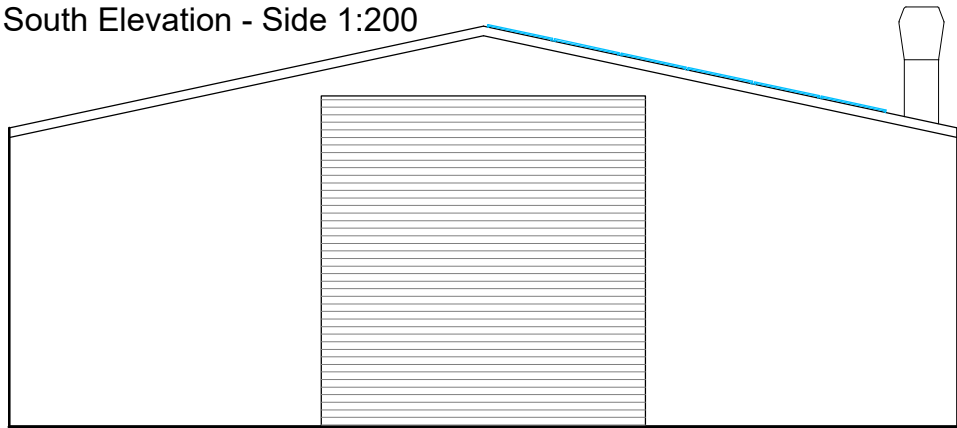

West Elevation - Rear 1:200

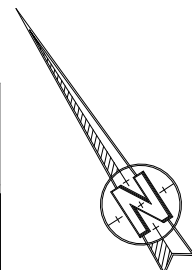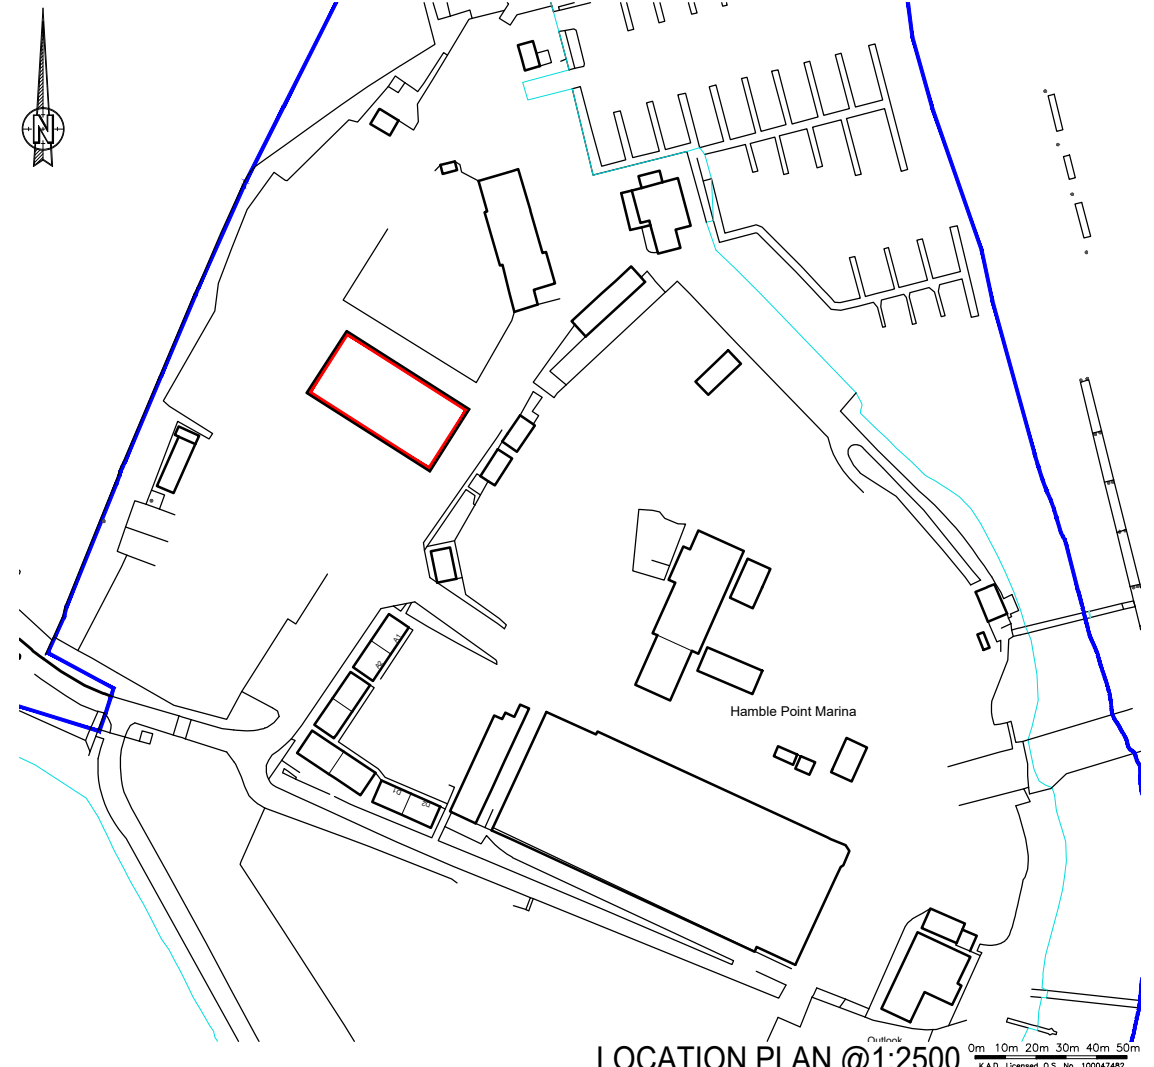

K

NIGHT

ARCHITECTURAL

DESIGN

A

D

K.A.D. Ltd.
First Floor Unit 7
The Quarterdeck
Port Solent
PO6 4TP

T: 01489 660194
E: admin@k-a-d.co.uk
W: www.k-a-d.co.uk

Client

MDL MARINAS

Project

CHANDLERY BUILDING
HAMBLE POINT MARINA
SCHOOL LANE, HAMBLE
SOUTHAMPTON
SO31 4JD

Drawing

PROPOSED PLANS

Scale

1:100@A3

Date

OCT 2023

Project no.	Sequential	Bldg/Floor	Detail	Rev
KAD	01	A	PP	A