



Dimensions are  
only indicative

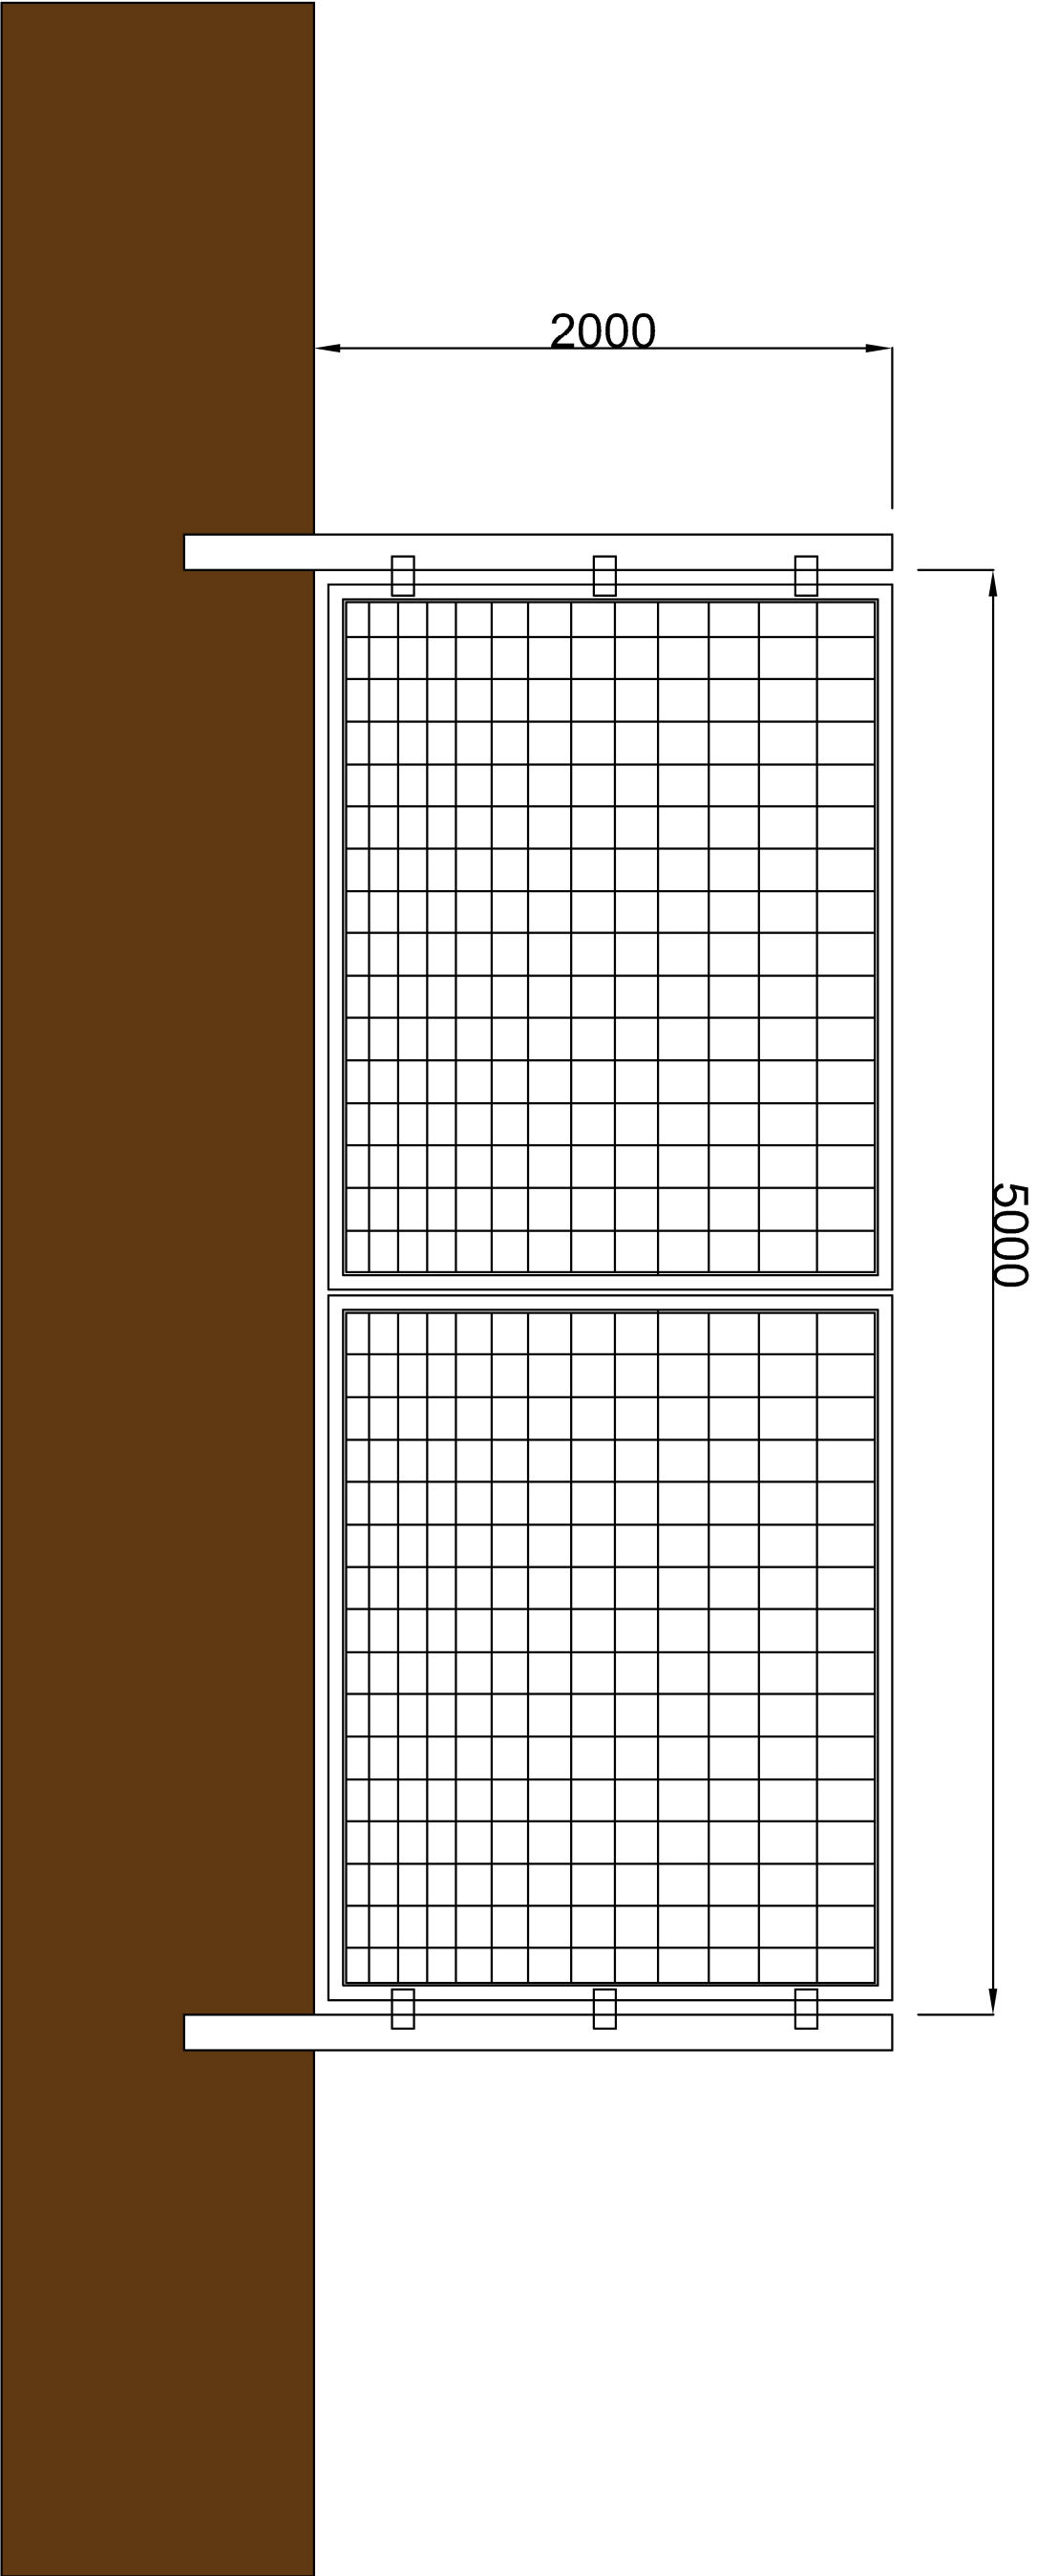

1:25

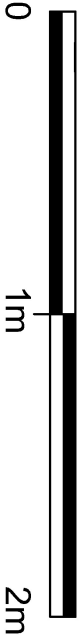

NO DIMENSION TO BE SCALED  
ALL SIZES TO BE SITE VERIFIED  
THIS DRAWING IS COPYRIGHT  
IF IN DOUBT, ASK



NOTES

-

LOCOGEN LTD  
RENEWABLE ENERGY SPECIALISTS  
4 W SILVERMILLS LANE  
EDINBURGH, EH3 5BD  
TELEPHONE 0131 5554745

PROJECT  
ALLINGTON LANE SOLAR FARM

DRAWING TITLE  
GATE

| SCALE       | 1:25 @ A3  | DIRECTOR  | BM   |
|-------------|------------|-----------|------|
| DATE        | 23/11/2023 | DRAWN BY  | EB   |
| DRAWING NO. | DES-0008   | REVISIONS | V1.0 |