
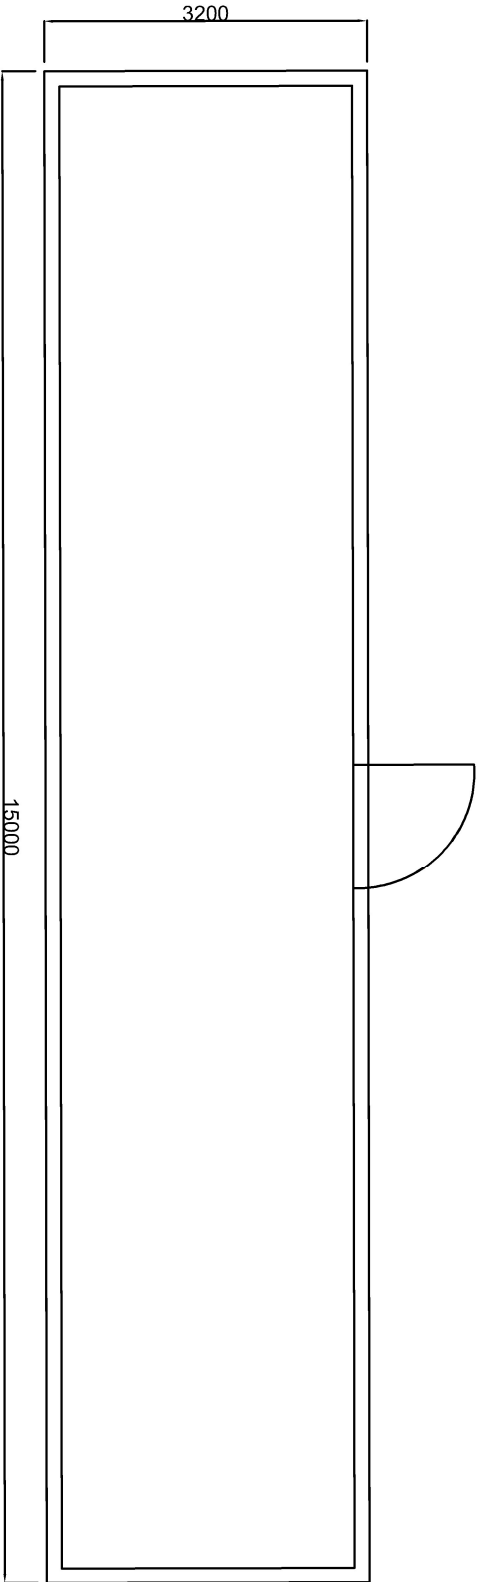


Dimensions are
only indicative

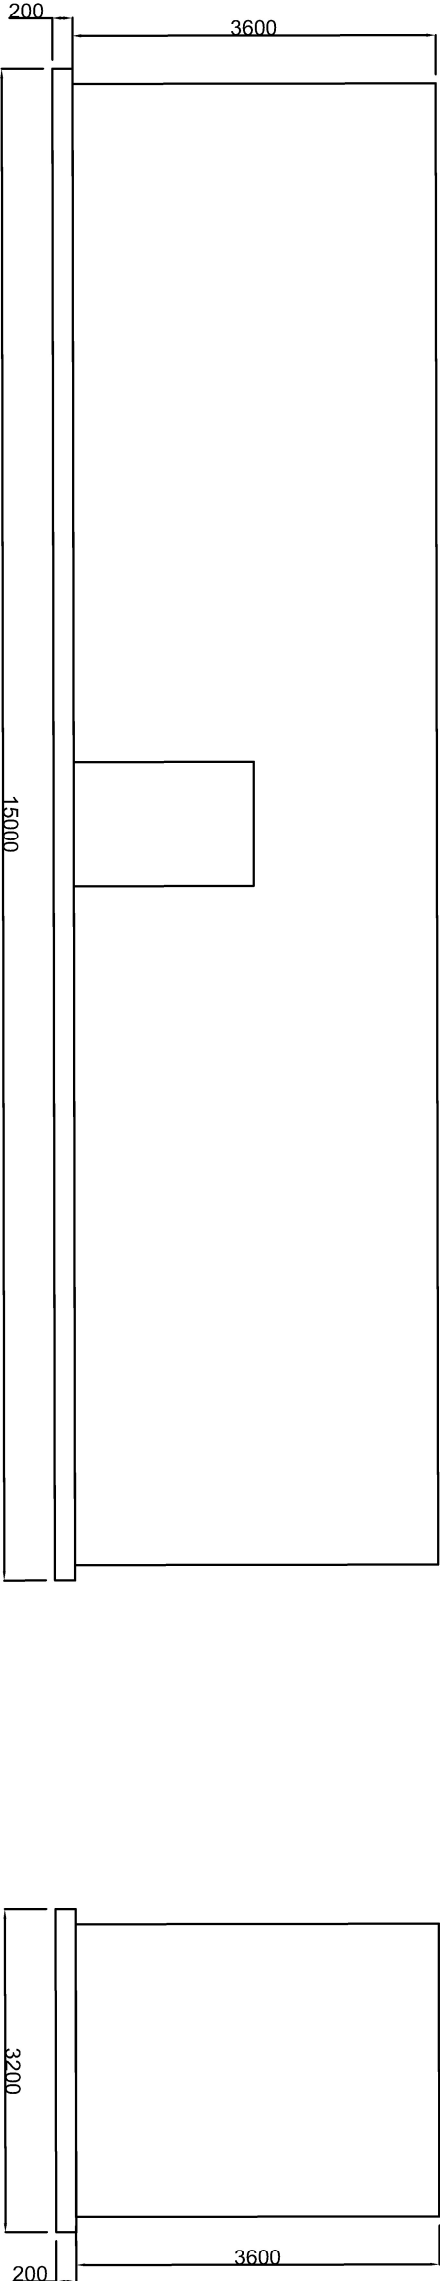

NO DIMENSION TO BE SCALED
ALL SIZES TO BE SITE VERIFIED
THIS DRAWING IS COPYRIGHT
IF IN DOUBT, ASK

NOTES

PROJECT
ALLINGTON LANE SOLAR FARM

DRAWING TITLE
HV SWITCH GEAR AND CONTROL ROOM

SCALE	DIRECTOR
1:75	BM
DATE	DRAWN BY
23/11/2023	EB
DRAWING NO.	REVISIONS
DES-0020	V1.0

LOCOGEN LTD
RENEWABLE ENERGY SPECIALISTS
4 W SILVERMILLS LANE
EDINBURGH, EH3 5BD
TELEPHONE 0131 5554745