


Dimensions are
only indicative

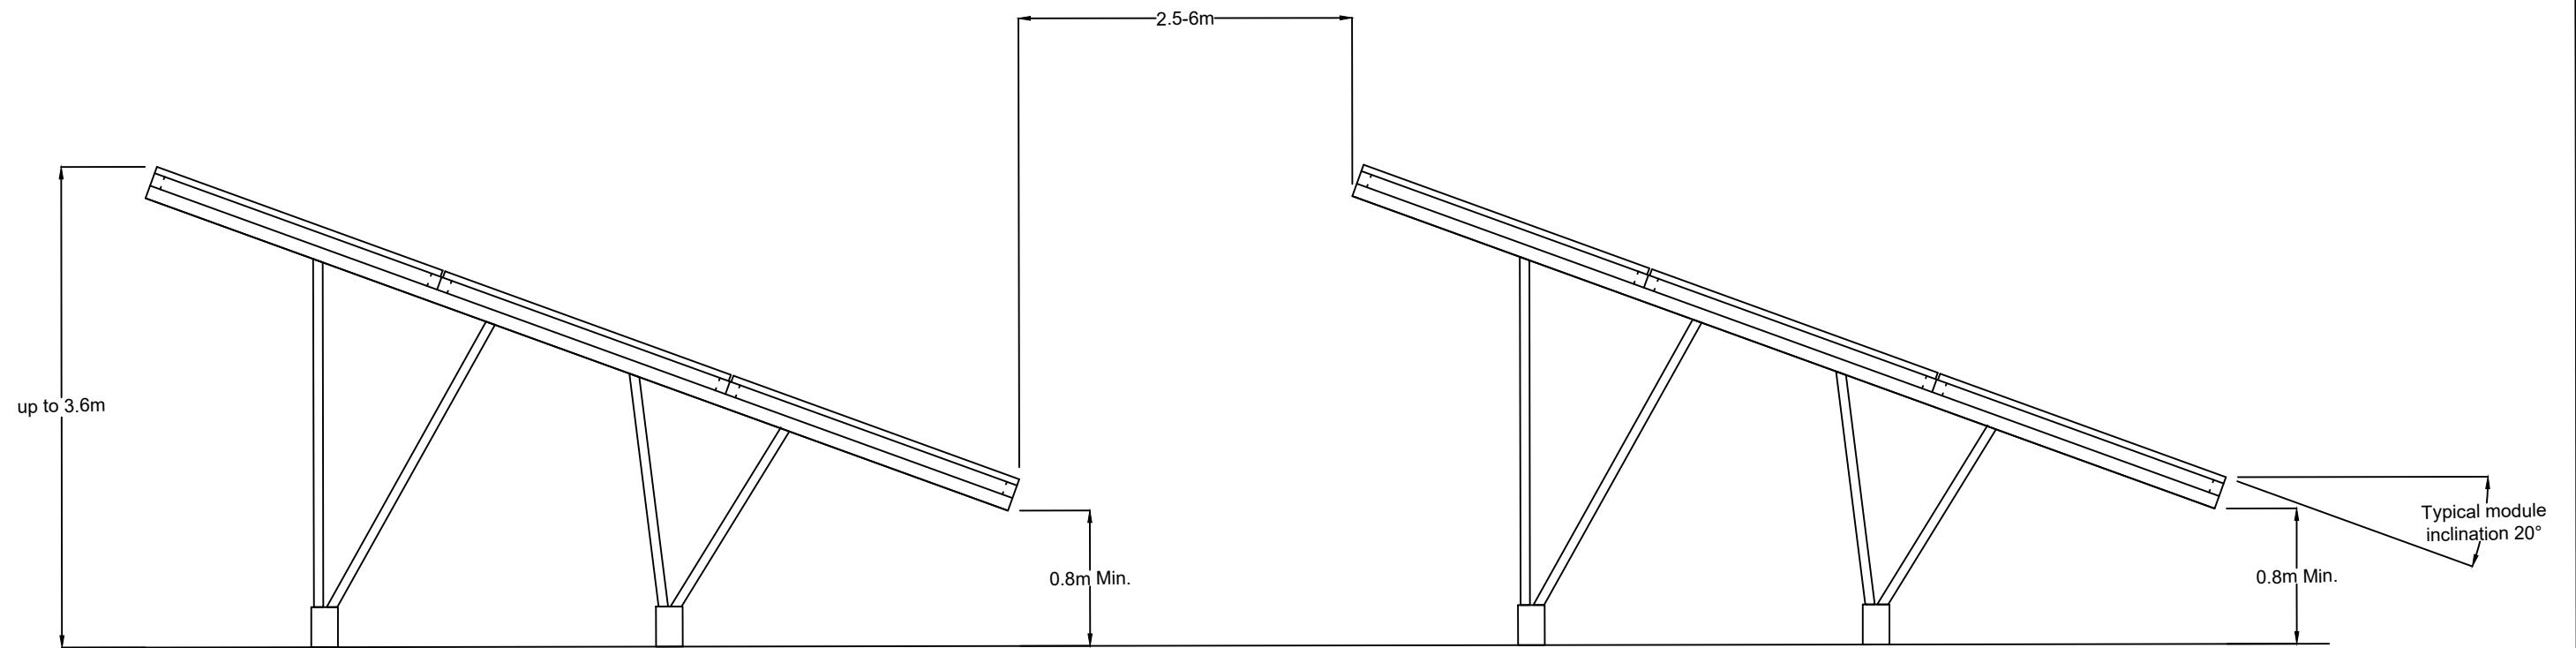

1:50
0 1m 2m



NO DIMENSION TO BE SCALED
ALL SIZES TO BE SITE VERIFIED
THIS DRAWING IS COPYRIGHT
IF IN DOUBT, ASK



NOTES
—

LOCOGEN LTD
RENEWABLE ENERGY SPECIALISTS
4 W SILVERMILLS LANE TELEPHONE 0131 5554745
EDINBURGH, EH3 5BD

PROJECT
ALLINGTON LANE SOLAR FARM

DRAWING TITLE
PV PANELS

SCALE	1:50 @ A3	DIRECTOR	BM
DATE	23/11/2023	DRAWN BY	EB
DRAWING NO.	DES-0004	REVISIONS	V1.0