



Dimensions are
only indicative

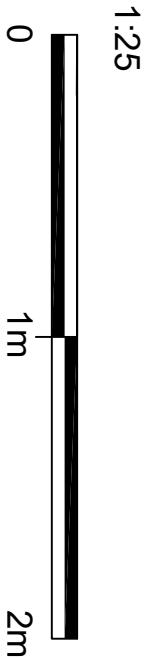

NO DIMENSION TO BE SCALED
ALL SIZES TO BE SITE VERIFIED
THIS DRAWING IS COPYRIGHT
IF IN DOUBT, ASK

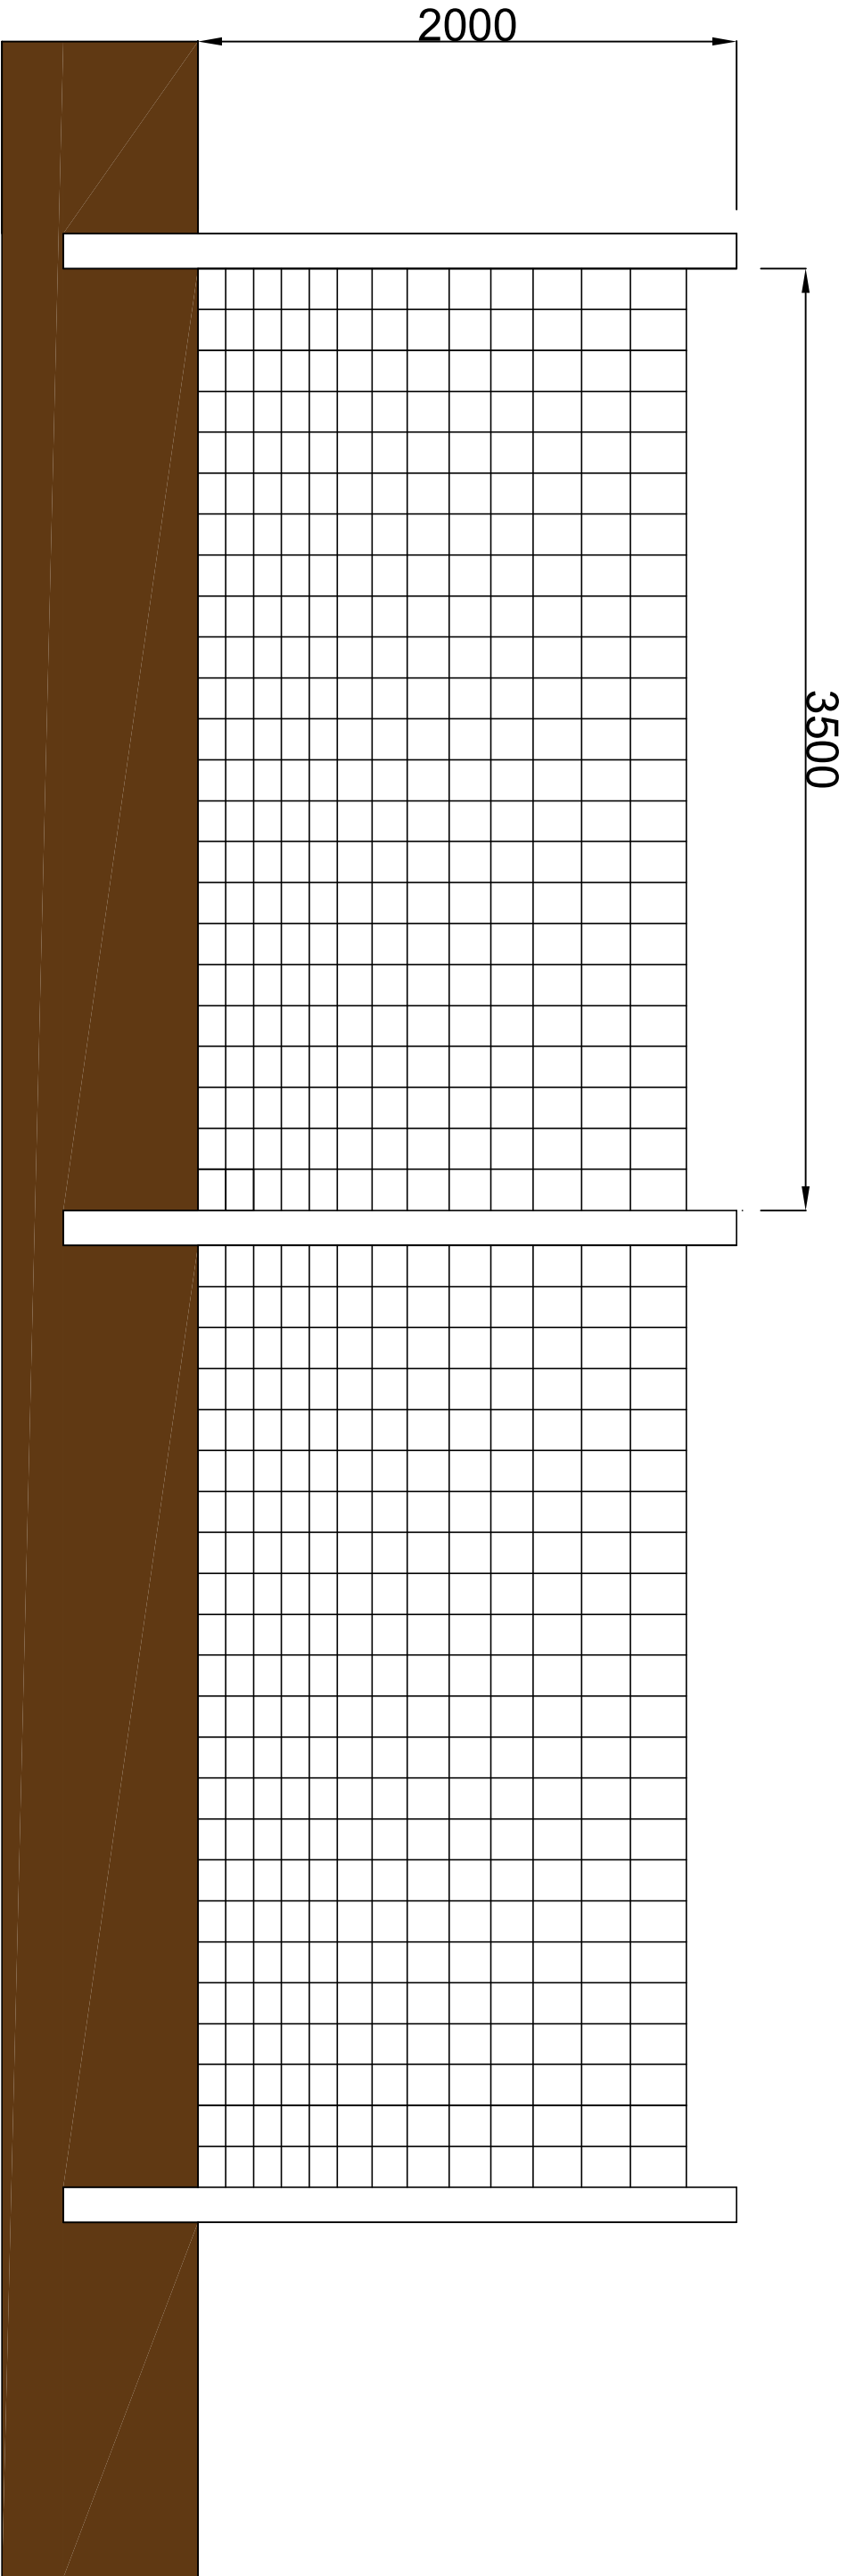

NOTES

-

LOCOGEN LTD
RENEWABLE ENERGY SPECIALISTS
4 W SILVERMILLS LANE EDINBURGH, EH3 5BD
TELEPHONE 0131 5554745

PROJECT
ALLINGTON LANE SOLAR FARM

DRAWING TITLE
PERIMETER FENCE

SCALE	1:25 @ A3	DIRECTOR	BM
DATE	23/11/2023	DRAWN BY	EB
DRAWING NO.	DES-0012	REVISIONS	V1.0