
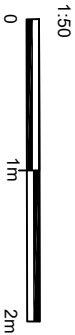
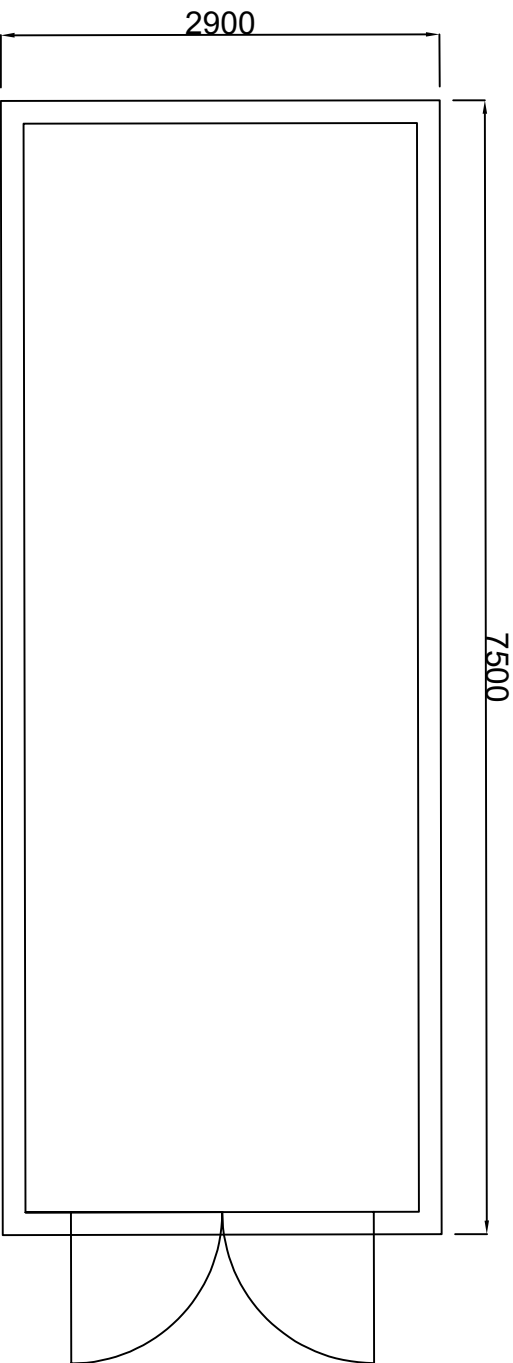


Dimensions are
only indicative

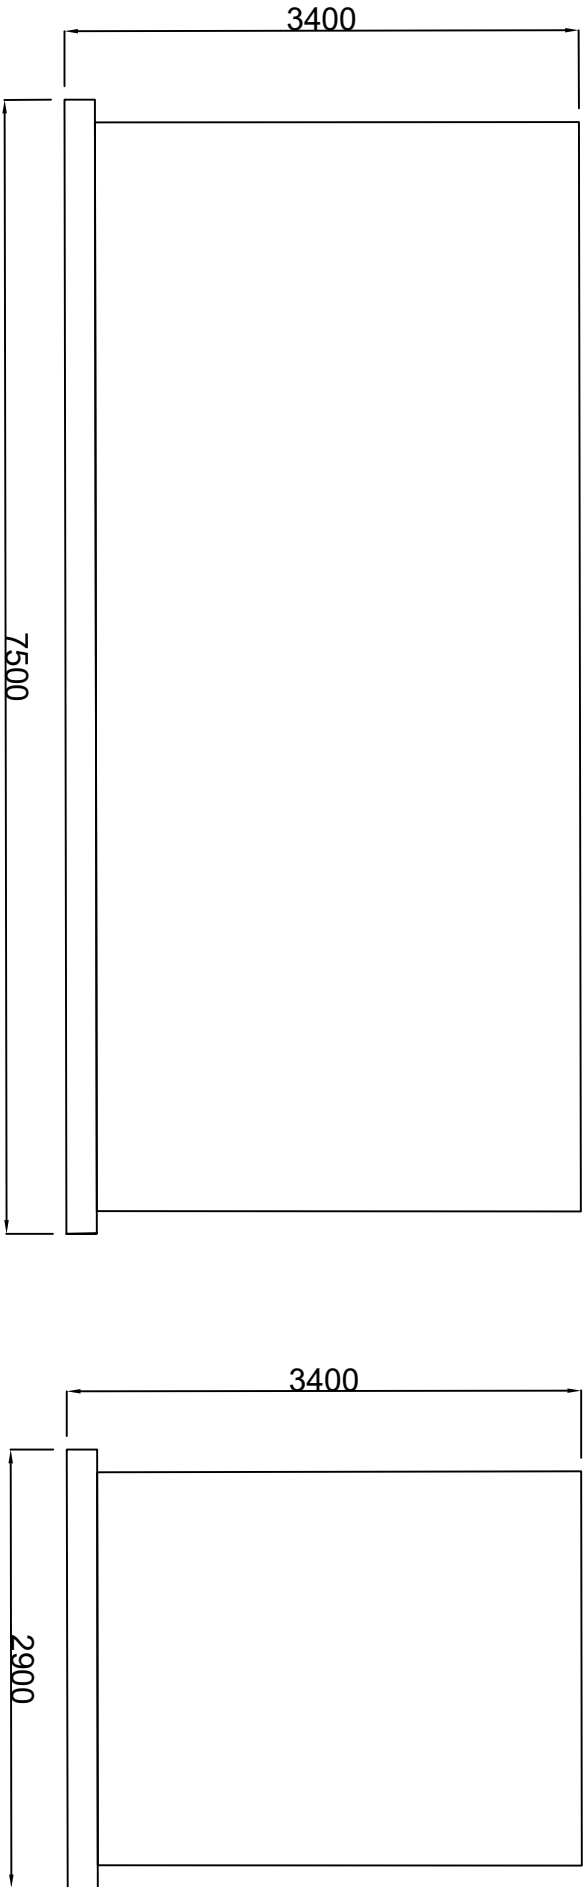

NO DIMENSION TO BE SCALED
ALL SIZES TO BE SITE VERIFIED
THIS DRAWING IS COPYRIGHT
IF IN DOUBT, ASK

NOTES

PROJECT
ALLINGTON LANE SOLAR FARM

DRAWING TITLE
INVERTER ENCLOSURE

SCALE	1:50 @ A3	DIRECTOR	BM
DATE	23/11/2023	DRAWN BY	EB
DRAWING NO.	DES-0015	REVISIONS	V1.0

LOGCOGEN LTD
RENEWABLE ENERGY SPECIALISTS
4 W SILVERMILLS LANE EDINBURGH, EH3 5BD
TELEPHONE 0131 5554745