




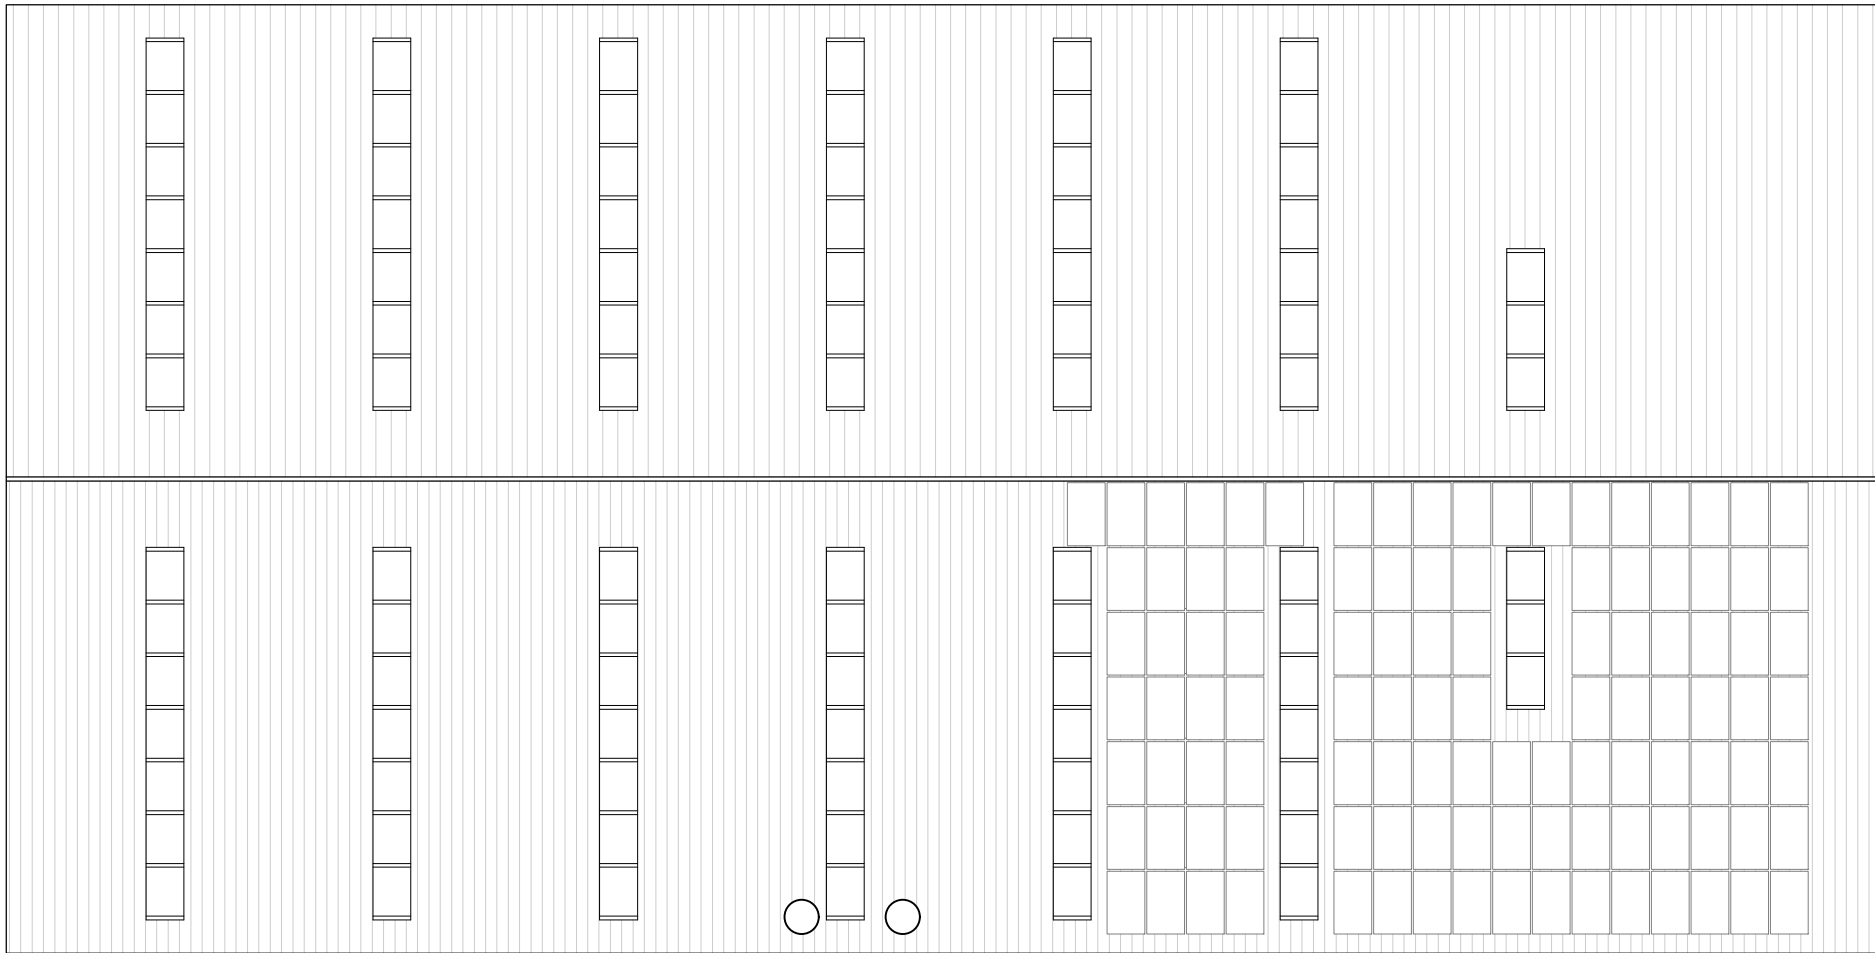

Existing Roof Plan - 1:200

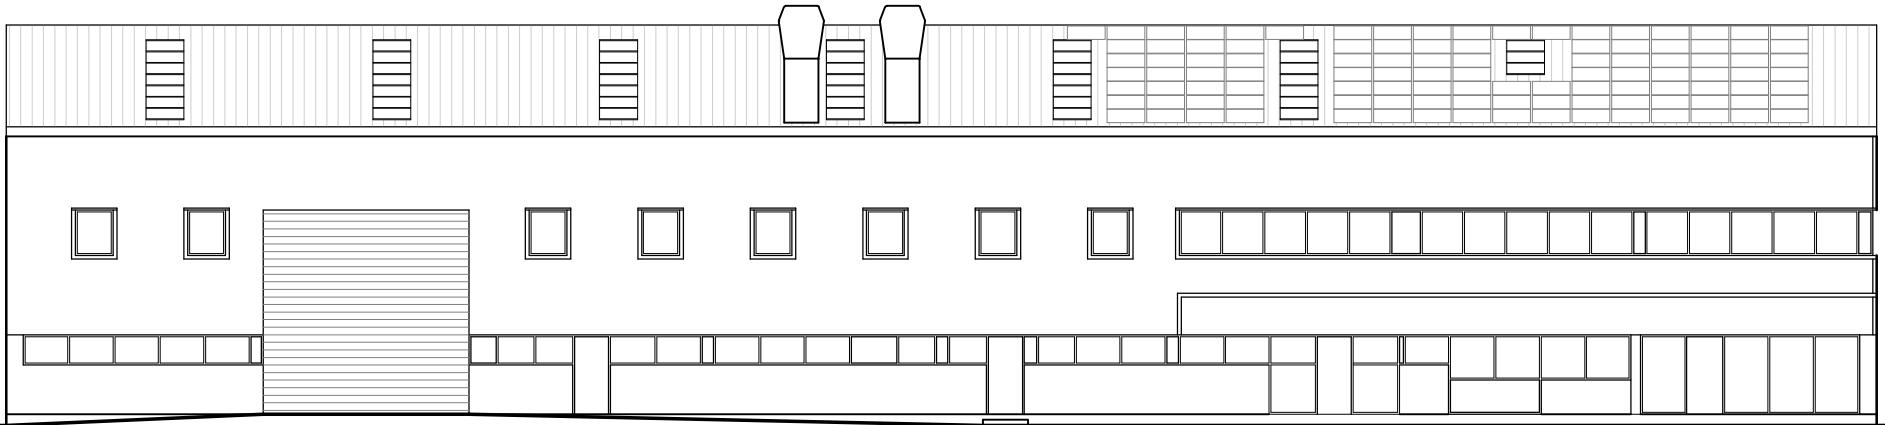


South Elevation - Side 1:200

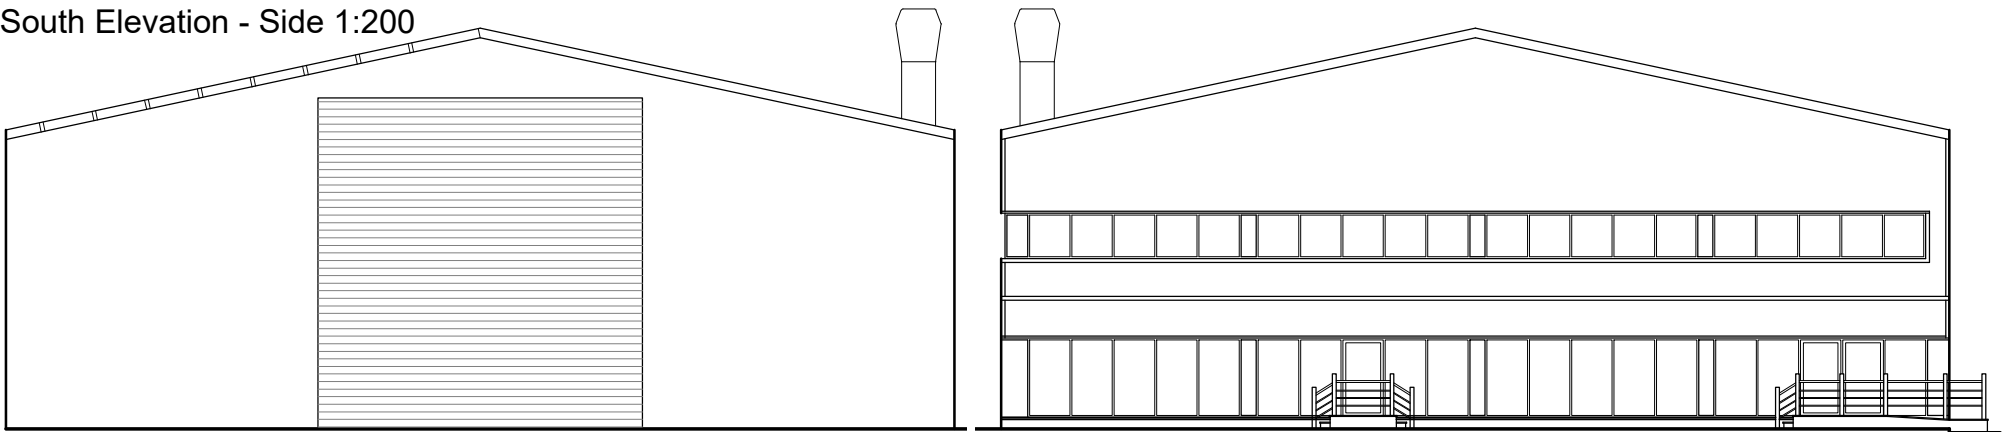

West Elevation - Rear 1:200

East Elevation - Rear 1:200

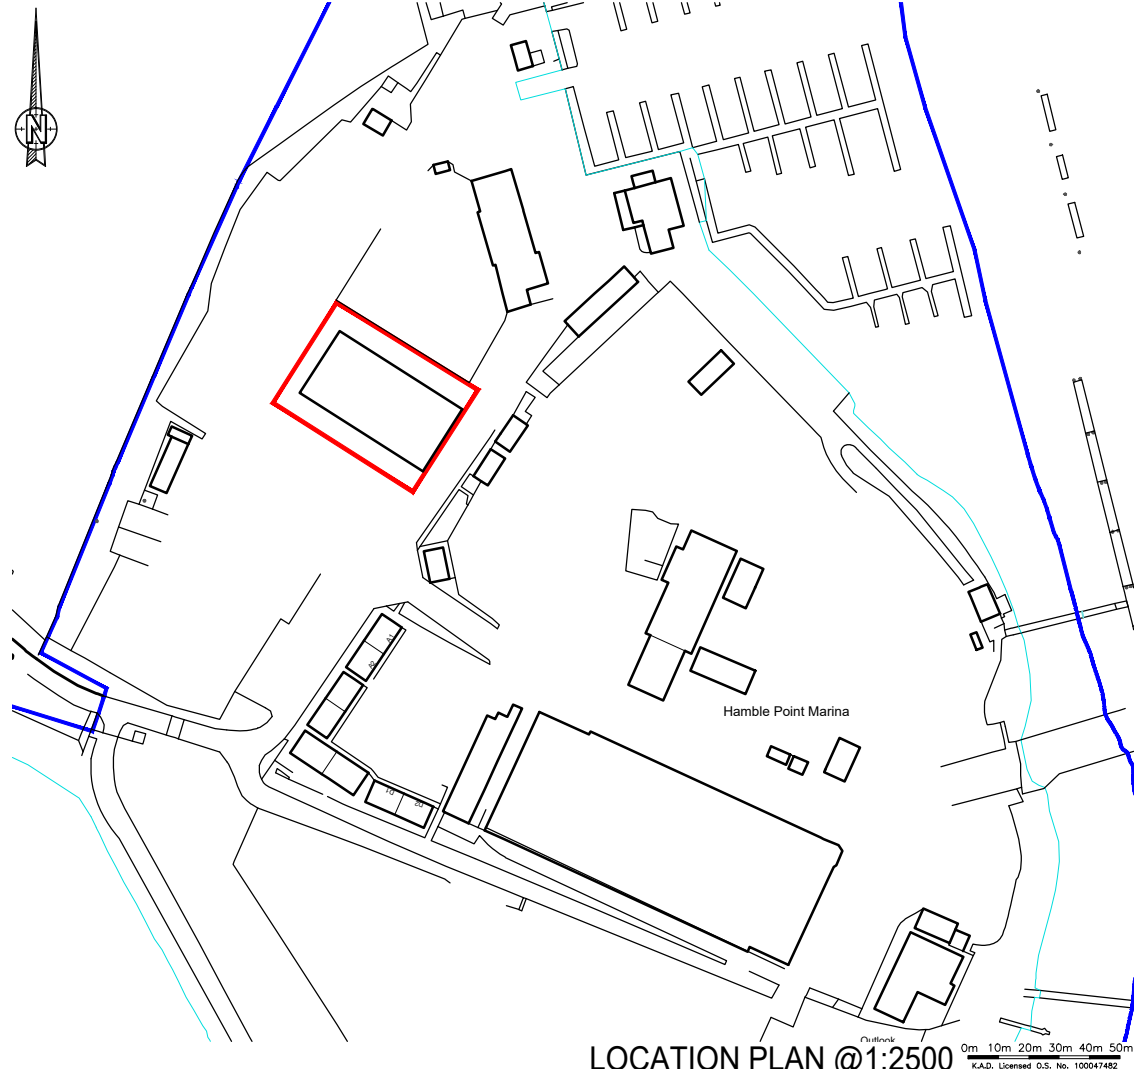

K.A.D. Ltd.
First Floor Unit 7
The Quarterdeck
Port Solent
PO6 4TP
T: 01489 660194
E: admin@k-a-d.co.uk
W: www.k-a-d.co.uk

Client
MDL MARINAS

Project
**CHANDLERY BUILDING
HAMBLE POINT MARINA
SCHOOL LANE, HAMBLE
SOUTHAMPTON
SO31 4JD**

Drawing				
Scale		Date		
1:100@A3		DEC 2023		
Project no.	Sequential	Bldg/Floor	Detail	Rev
KAD	01	A	EX	A