
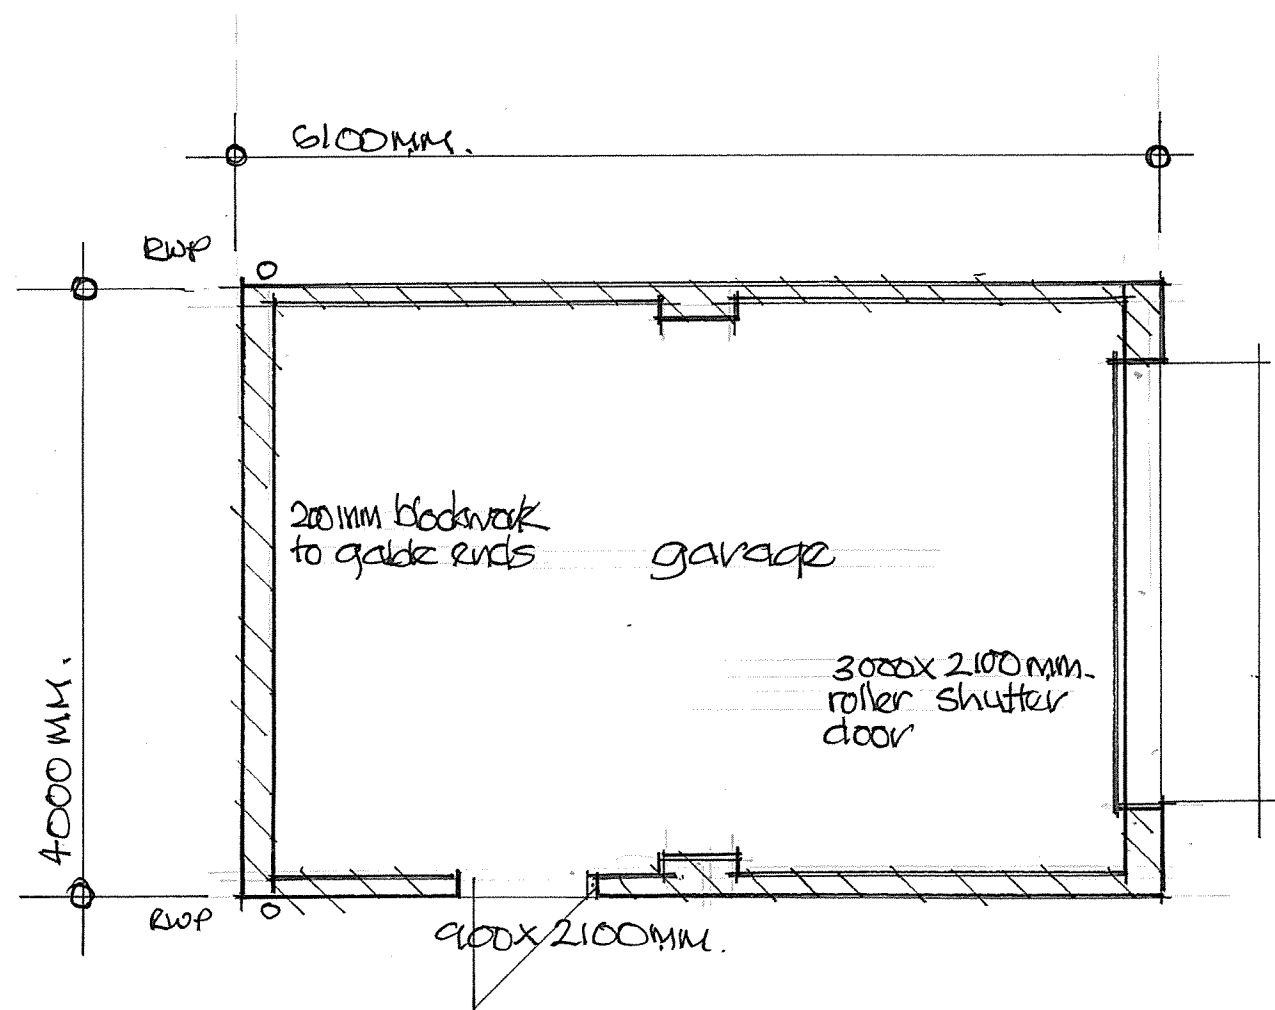


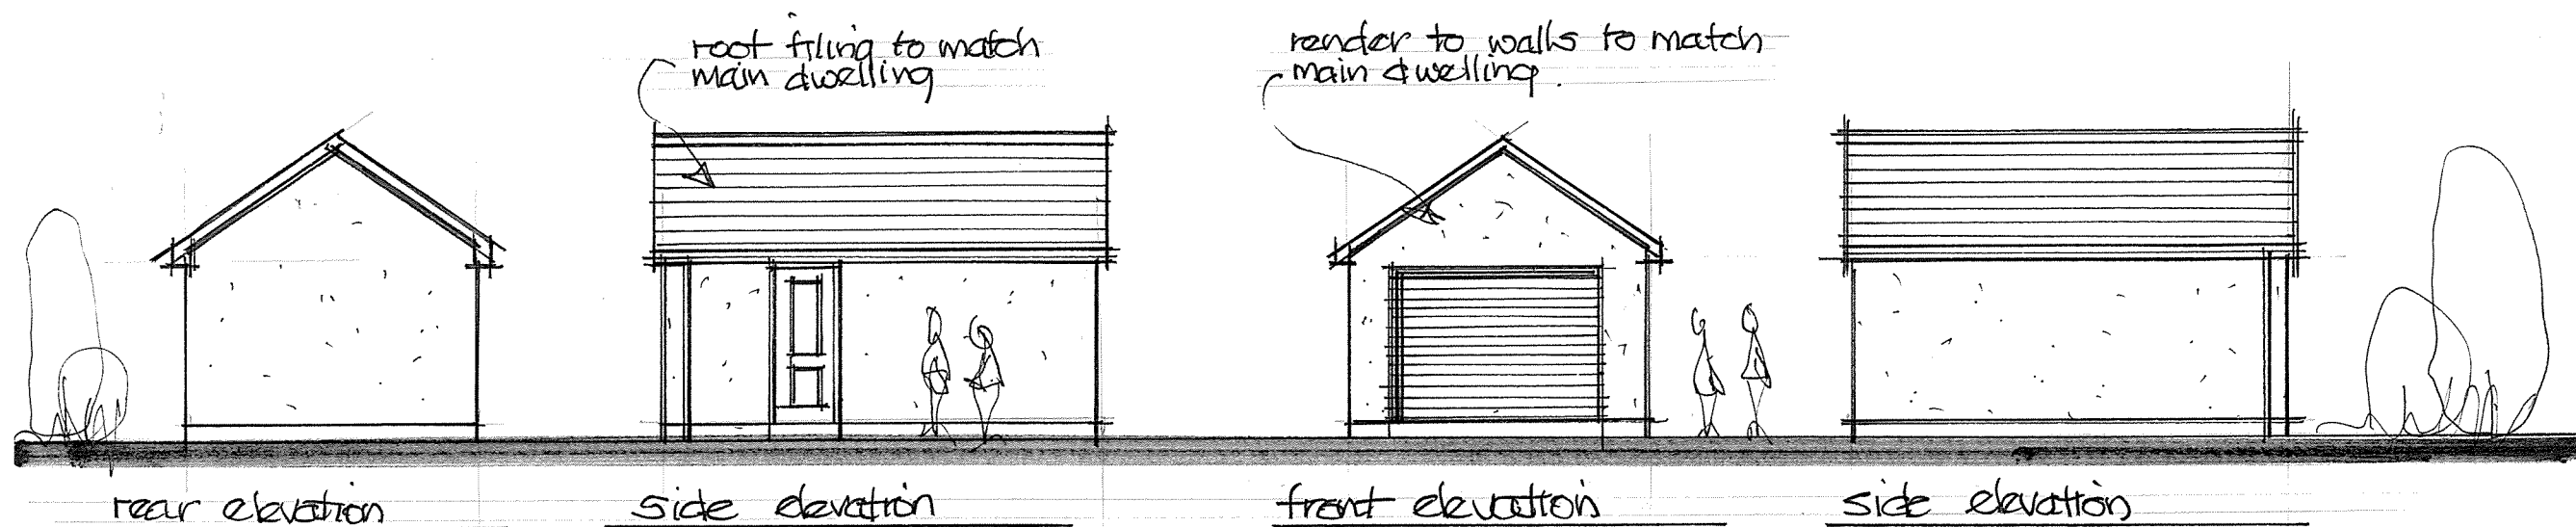

garage plan

Proposed garage at the 'studio' Manor House Allington Lane, West End, Hants.

Drawing n° MH.03.
 scale 1:50, 1:100 @ A3.
 Date November 23,