

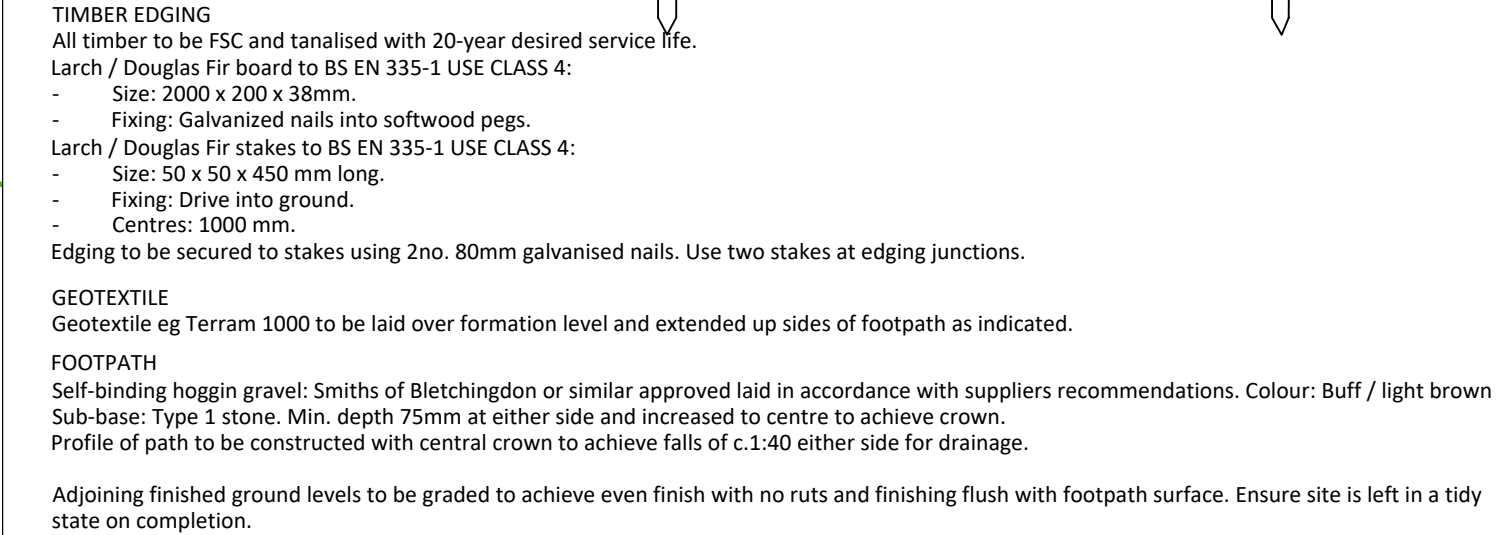
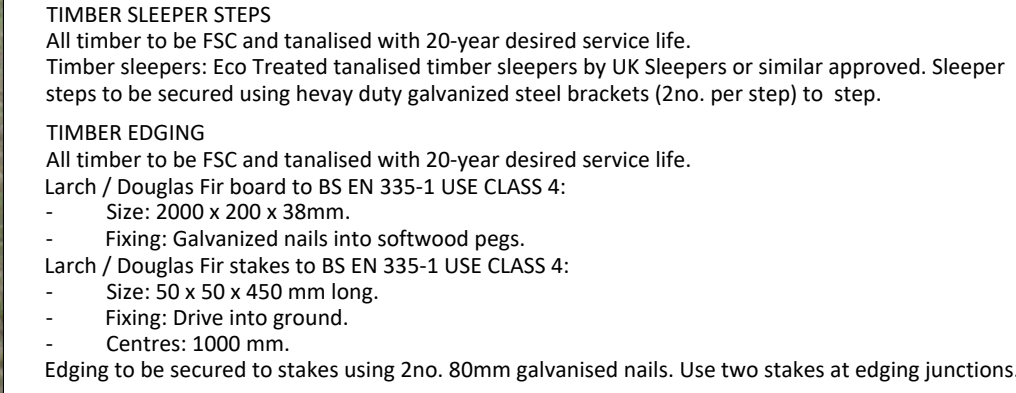
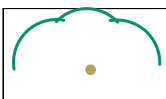
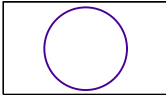
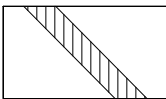
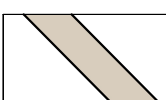
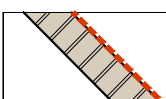
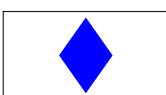
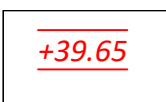


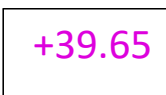

- # KEY:
- | | |
|---|--|
|  | Existing trees and vegetation to be retained - refer to Arboricultural information for details |
|  | Tree Root Protection Areas (RPAs) |
|  | Extent of existing gravel footpath |
|  | Proposed hoggan gravel footpath with timber edging |
|  | Proposed hoggan gravel steps with timber edging and handrail |
|  | Proposed waymarking sign |
|  | Levels - existing |
|  | Levels - proposed (shown as indicative) |

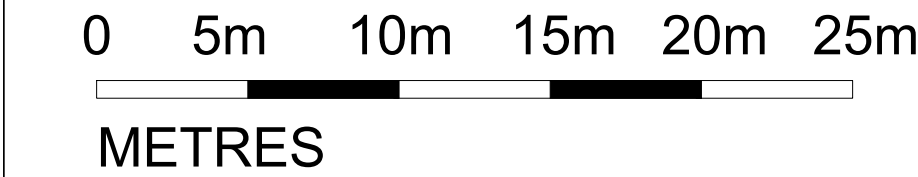

This information, whether drawn or as a data file, is copyright and issued strictly for use on the project for which it is provided

The Contractor is to check all dimensions and conditions on site before commencing. Do not scale from this drawing.

Scale Bars **TO BE USED ONLY AS GUIDANCE**

For Tree Survey information please refer to Arboricultural Implications Assessment (Mulberry TMC, Nov 2023)

08	Proposed footpath link adjusted to 1.5m wide hoggan gravel path with steps. Typical details added.	JH	06.11.23
07	Adjustments to Calderpeel layout 21016 (PL) 1001	JH	23.06.23
06	Adjustments to layout to LPA consultee comments and latest Calderpeel layout 21016 (PL) 104 D	JH	23.05.26
05	Adjustments to layout to LPA consultee comments and latest Calderpeel layout 2033-05-24	JH	26.02.23
04	Topographic survey for proposed pedestrian link through Telegraph Woods added	JH	24.11.22
03	Minor adjustments to layout to accommodate Tree RPAs in line with Mulberry Tree Consultants comments 2022-06-05	JH	06.06.22
02	Planning status	JH	25.05.22
01	Draft issue for DT information	JH	22.03.22

Issue	Description	By	Date
Client			

LAND AND DEVELOPMENT ADVISORY LIMITED

Project

AGEAS BOWL MASTERPLAN

Drawing Title

LANDSCAPE PLAN

FOOTPATH LINK TO TELEGRAPH RD

Issue	Date	By	CHK	JH
01	2022	JH		
02	J00828	MP-009		08
1:250@A1		PLANNING		

Johns Associates Limited
Bradford-on-Avon

Green Tree House,
11 St Margaret's Street,
Bradford-on-Avon
BA15 1DA

+44 (0)1225 723652

www.johnsassociates.co.uk

JOHNS ASSOCIATES

This drawing is subject to copyright and is not to be reproduced, released nor disclosed to any unauthorised person either wholly or in part without the consent of Johns Associates Limited.