




A-B Elevation — 1:100

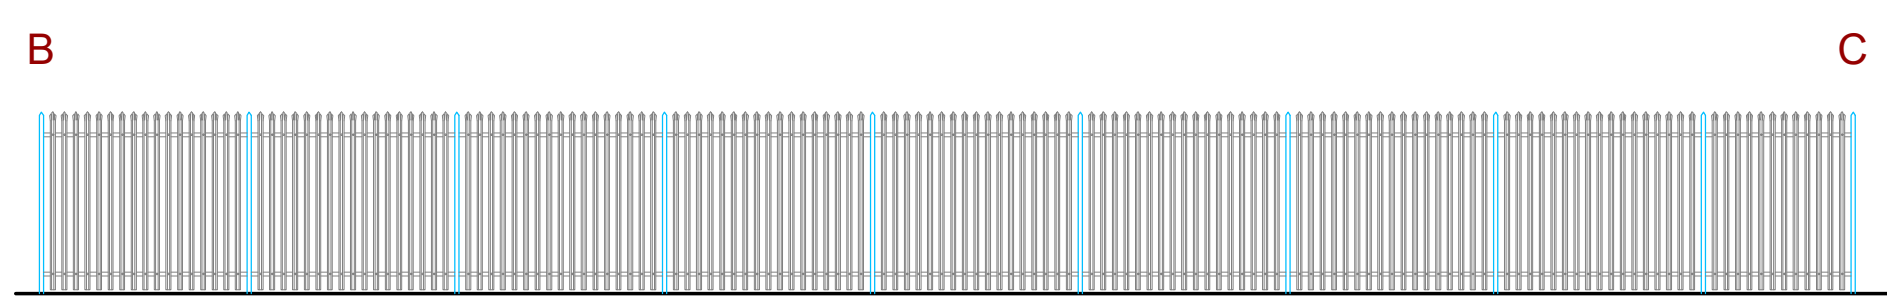


B-C Elevation — 1:100

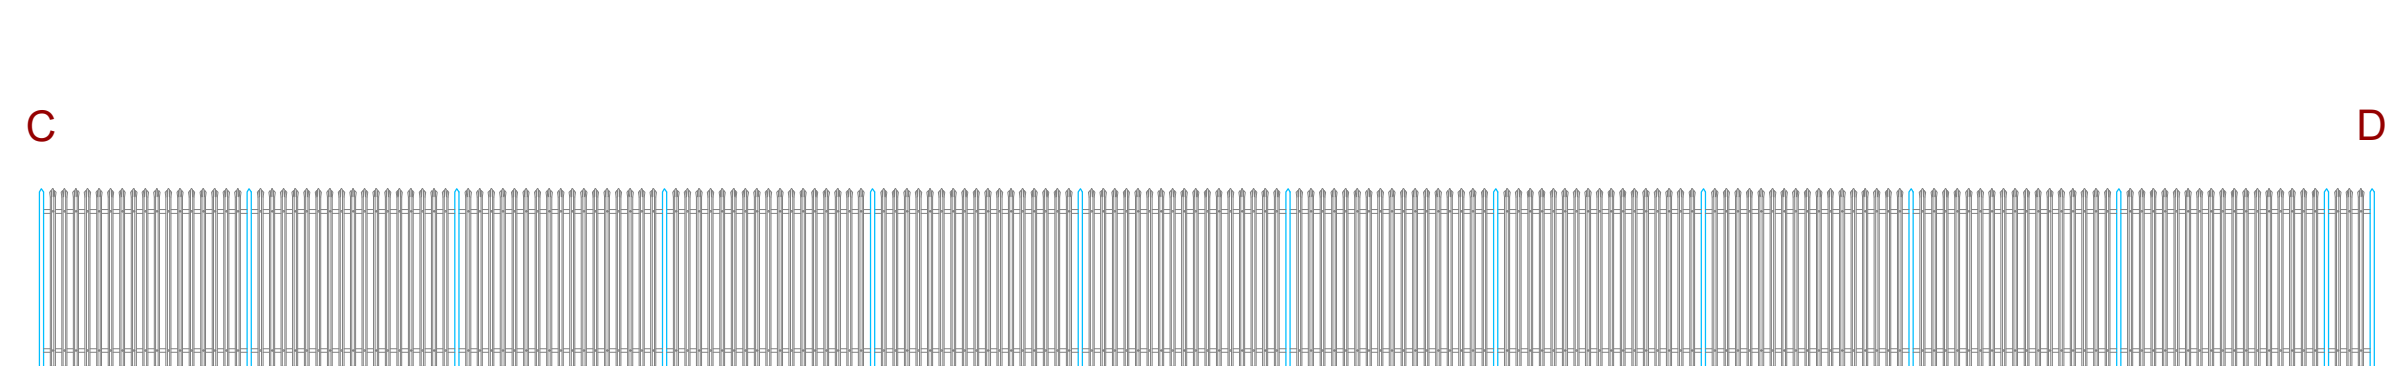


C-D Elevation — 1:100

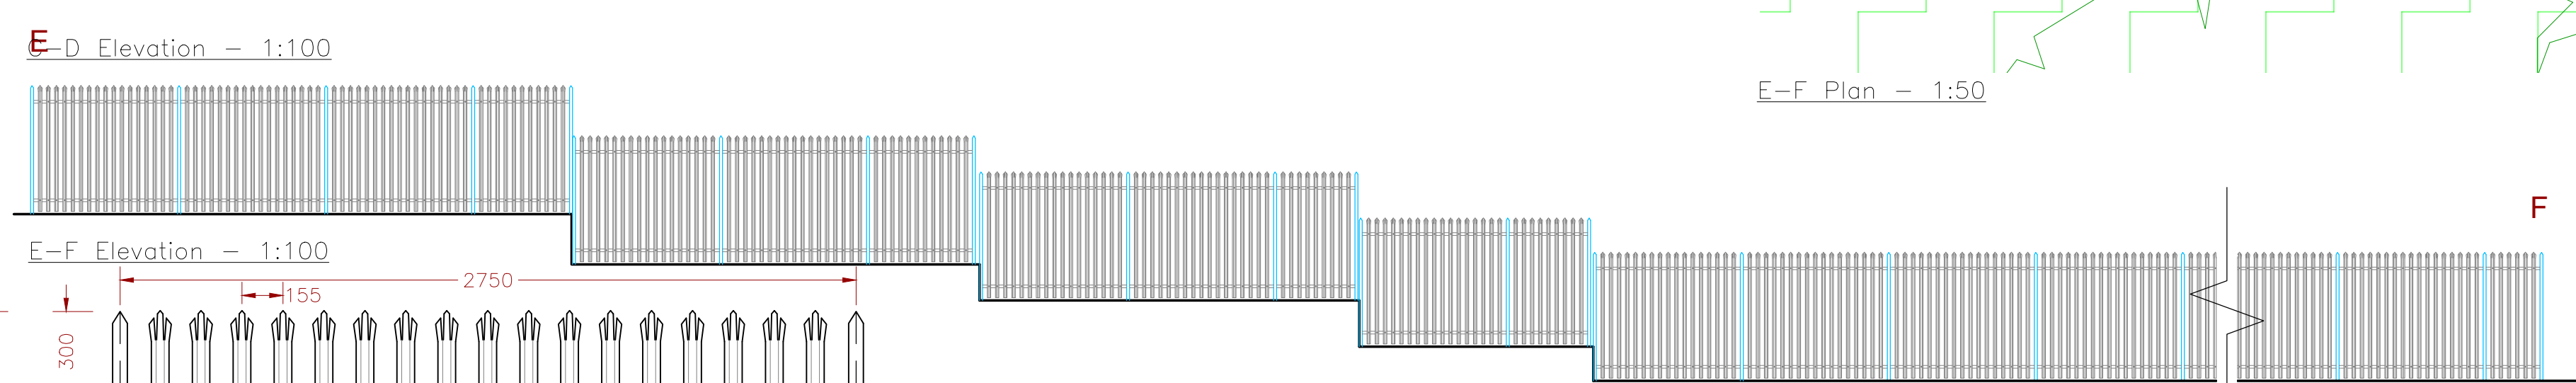


E-F Elevation — 1:100

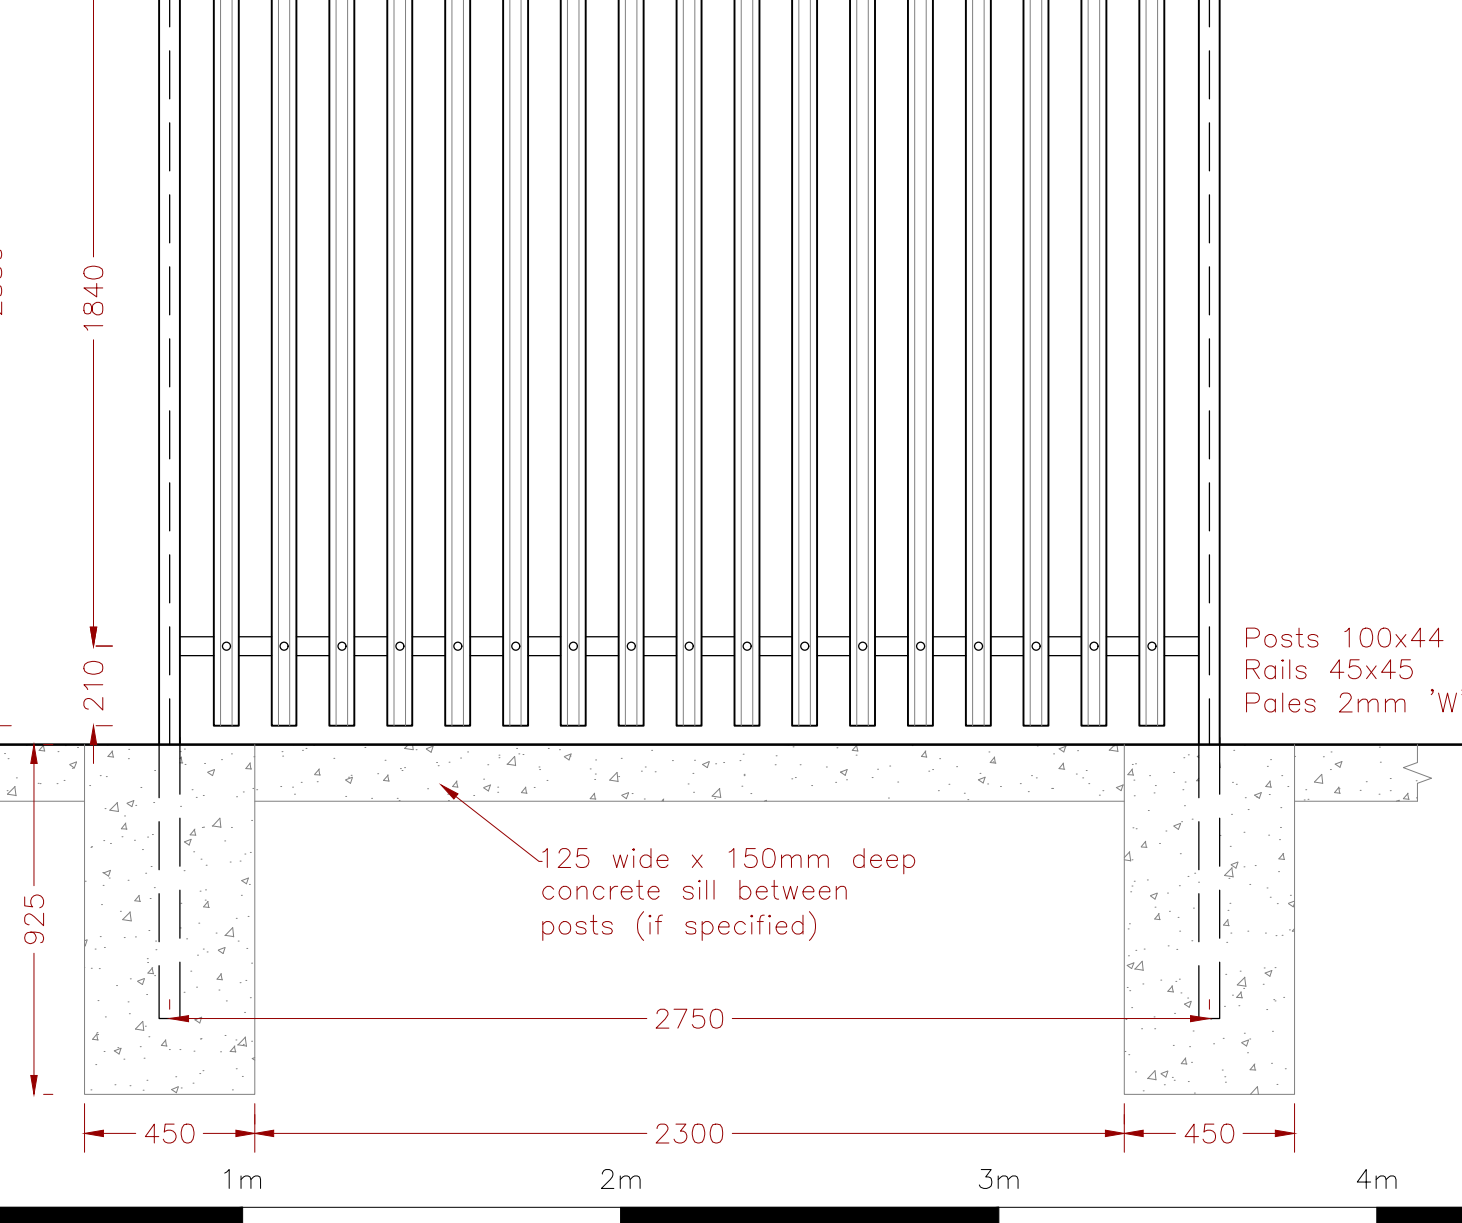

Fence Plan @1:20

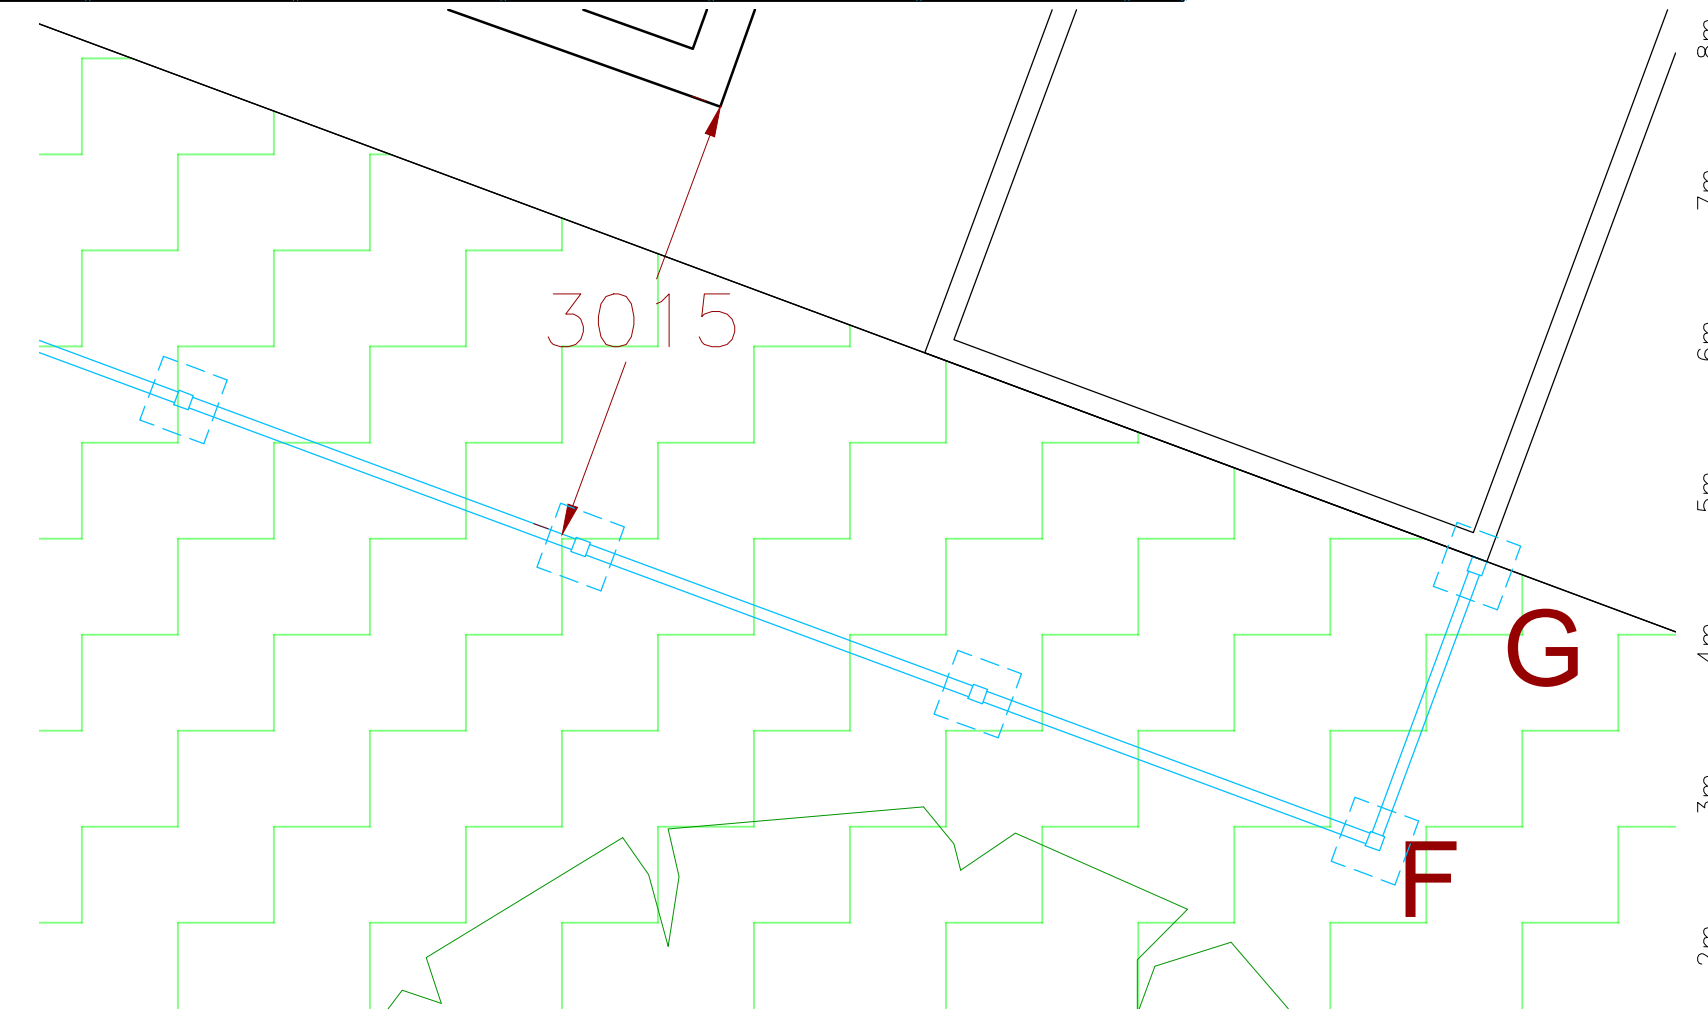

E-F Plan — 1:50

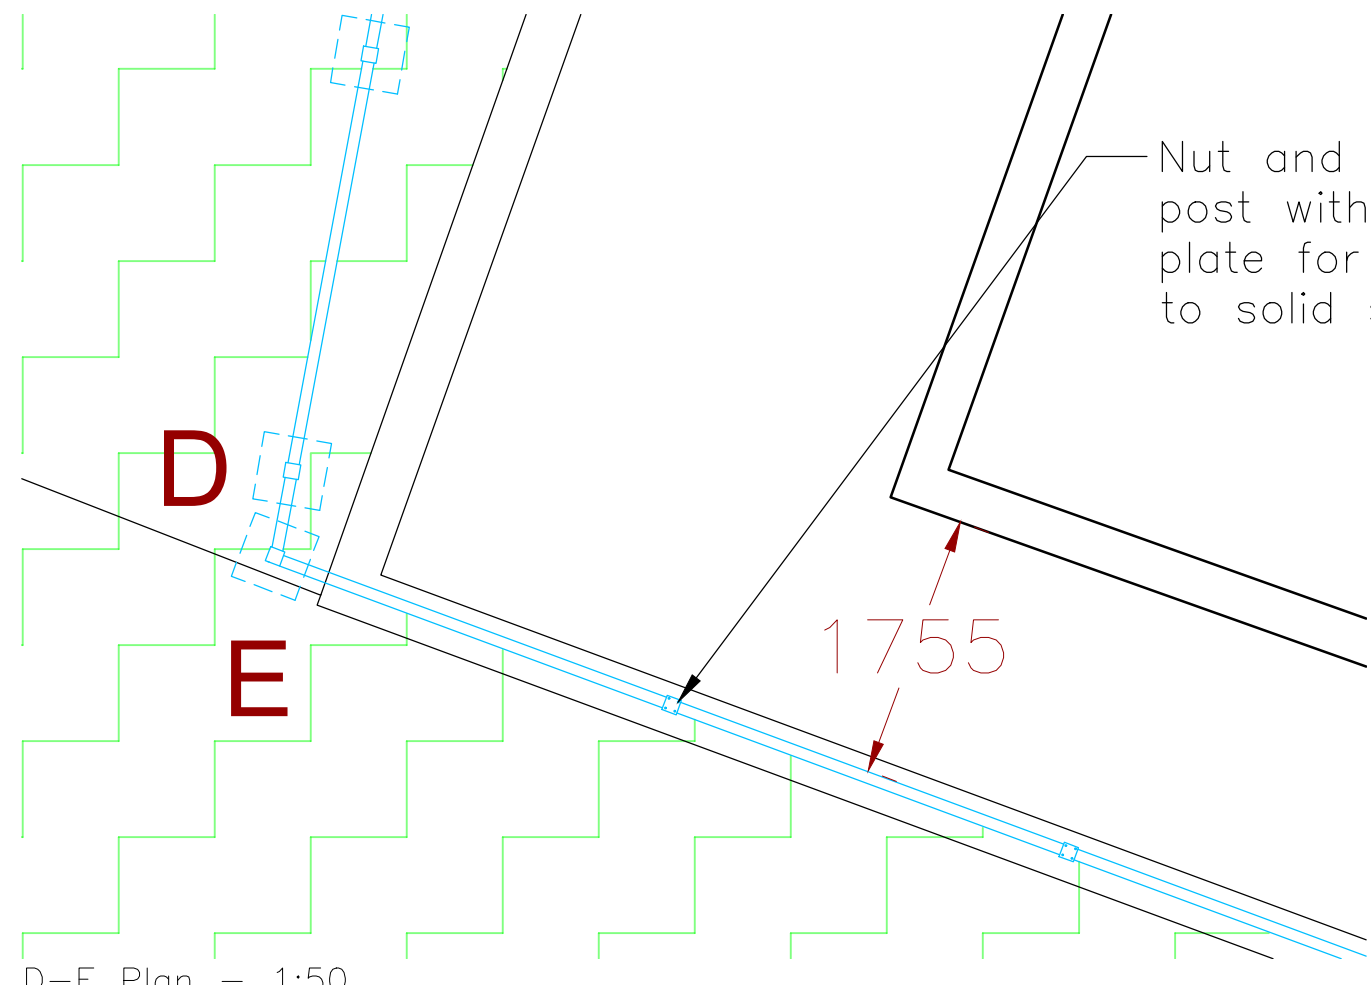

D-E Plan — 1:50

Nut and bolt fence post with base plate for fastening to solid surfaces

Rev	Revision	By	Date	
K NIGHT A RCHITECTURAL D DESIGN				
K.A.D. Ltd First Floor Unit 7 The Quarterdeck Port Solent PO6 4TP T: 01489 660194 E: admin@k-a-d.co.uk W: www.k-a-d.co.uk				
Client TRUMPF				
Project WELLINGTON PARK HEDGE END SOUTHAMPTON SO30 2QU				
Drawing PROPOSED PLANS & ELEVATIONS				
Scale 1:100@A2		Date DEC 2023		
Project no.	Sequential	Bldg/Floor	Detail	Rev
KAD	03	A	PP	.