CALDERPEEL.COM

© CALDERPEEL PARTNERSHIP LTD

NOTE: DRAWING FOR PLANNING PURPOSES

REV.	DESCRIPTION	DATE	DRAWN

CC

FF

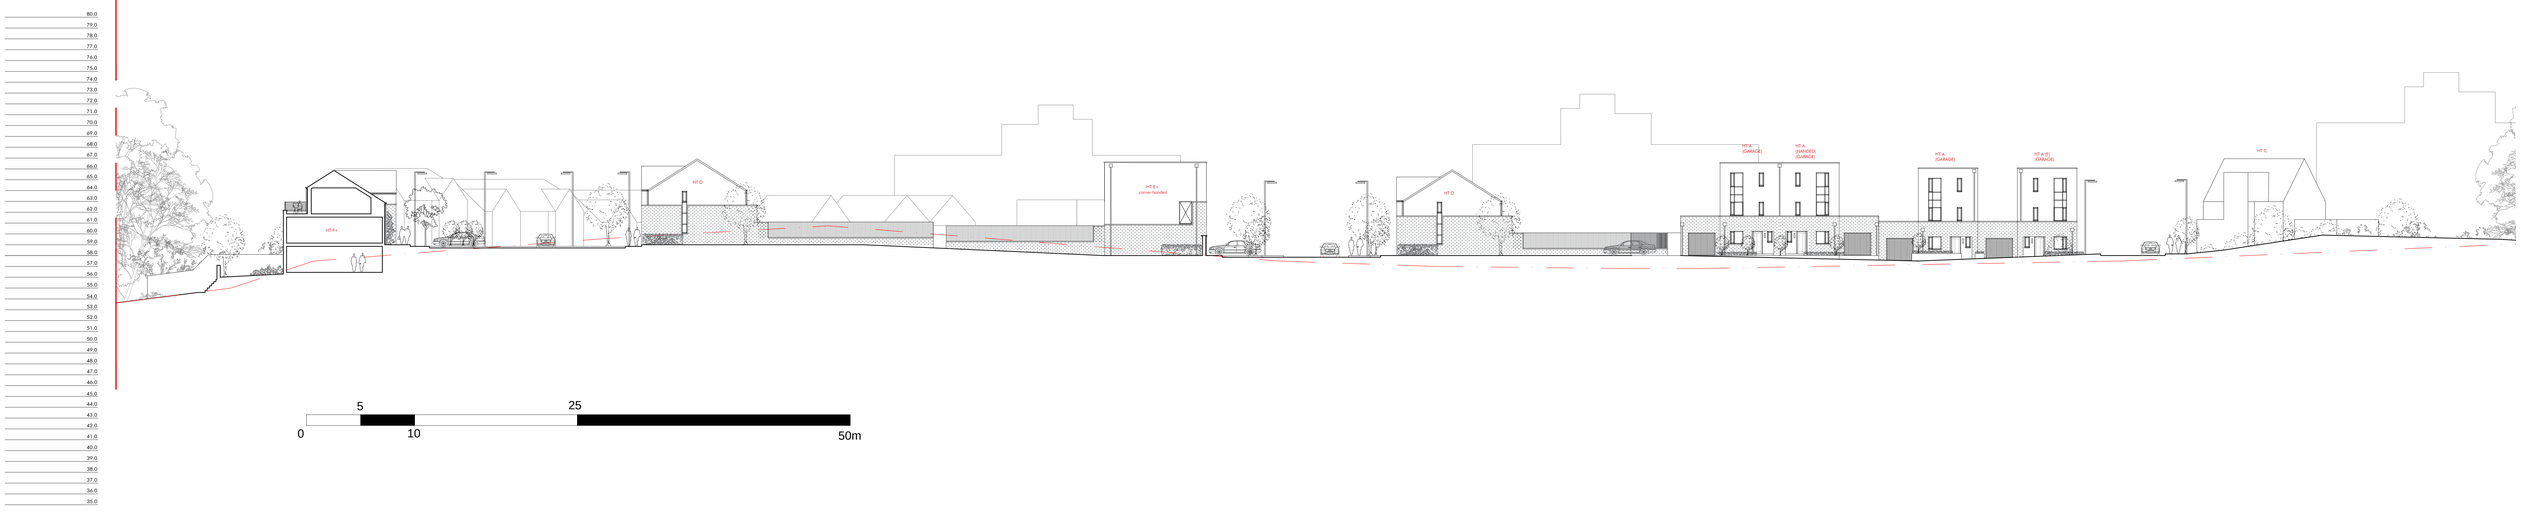

5 25
0 10 50m

CHESHIRE
Market Court
20-24 Church St
Altrincham
WA14 4DW
0161 929 7622

SHEFFIELD
Electric Works
3 Concourse Way
Sheffield
S1 2BJ
0114 250 7983

LAND ADJACENT TO THE AGEAS BOWL, SOUTHAMPTON

PROPOSED SECTION ELEVATIONS CC & FF
DWG: 21016 (PL) 111 P1
DATE: 21.11.22
SCALE: 1:200 @ A0 DRAWN: LA

CALDERPEEL
ARCHITECTS