



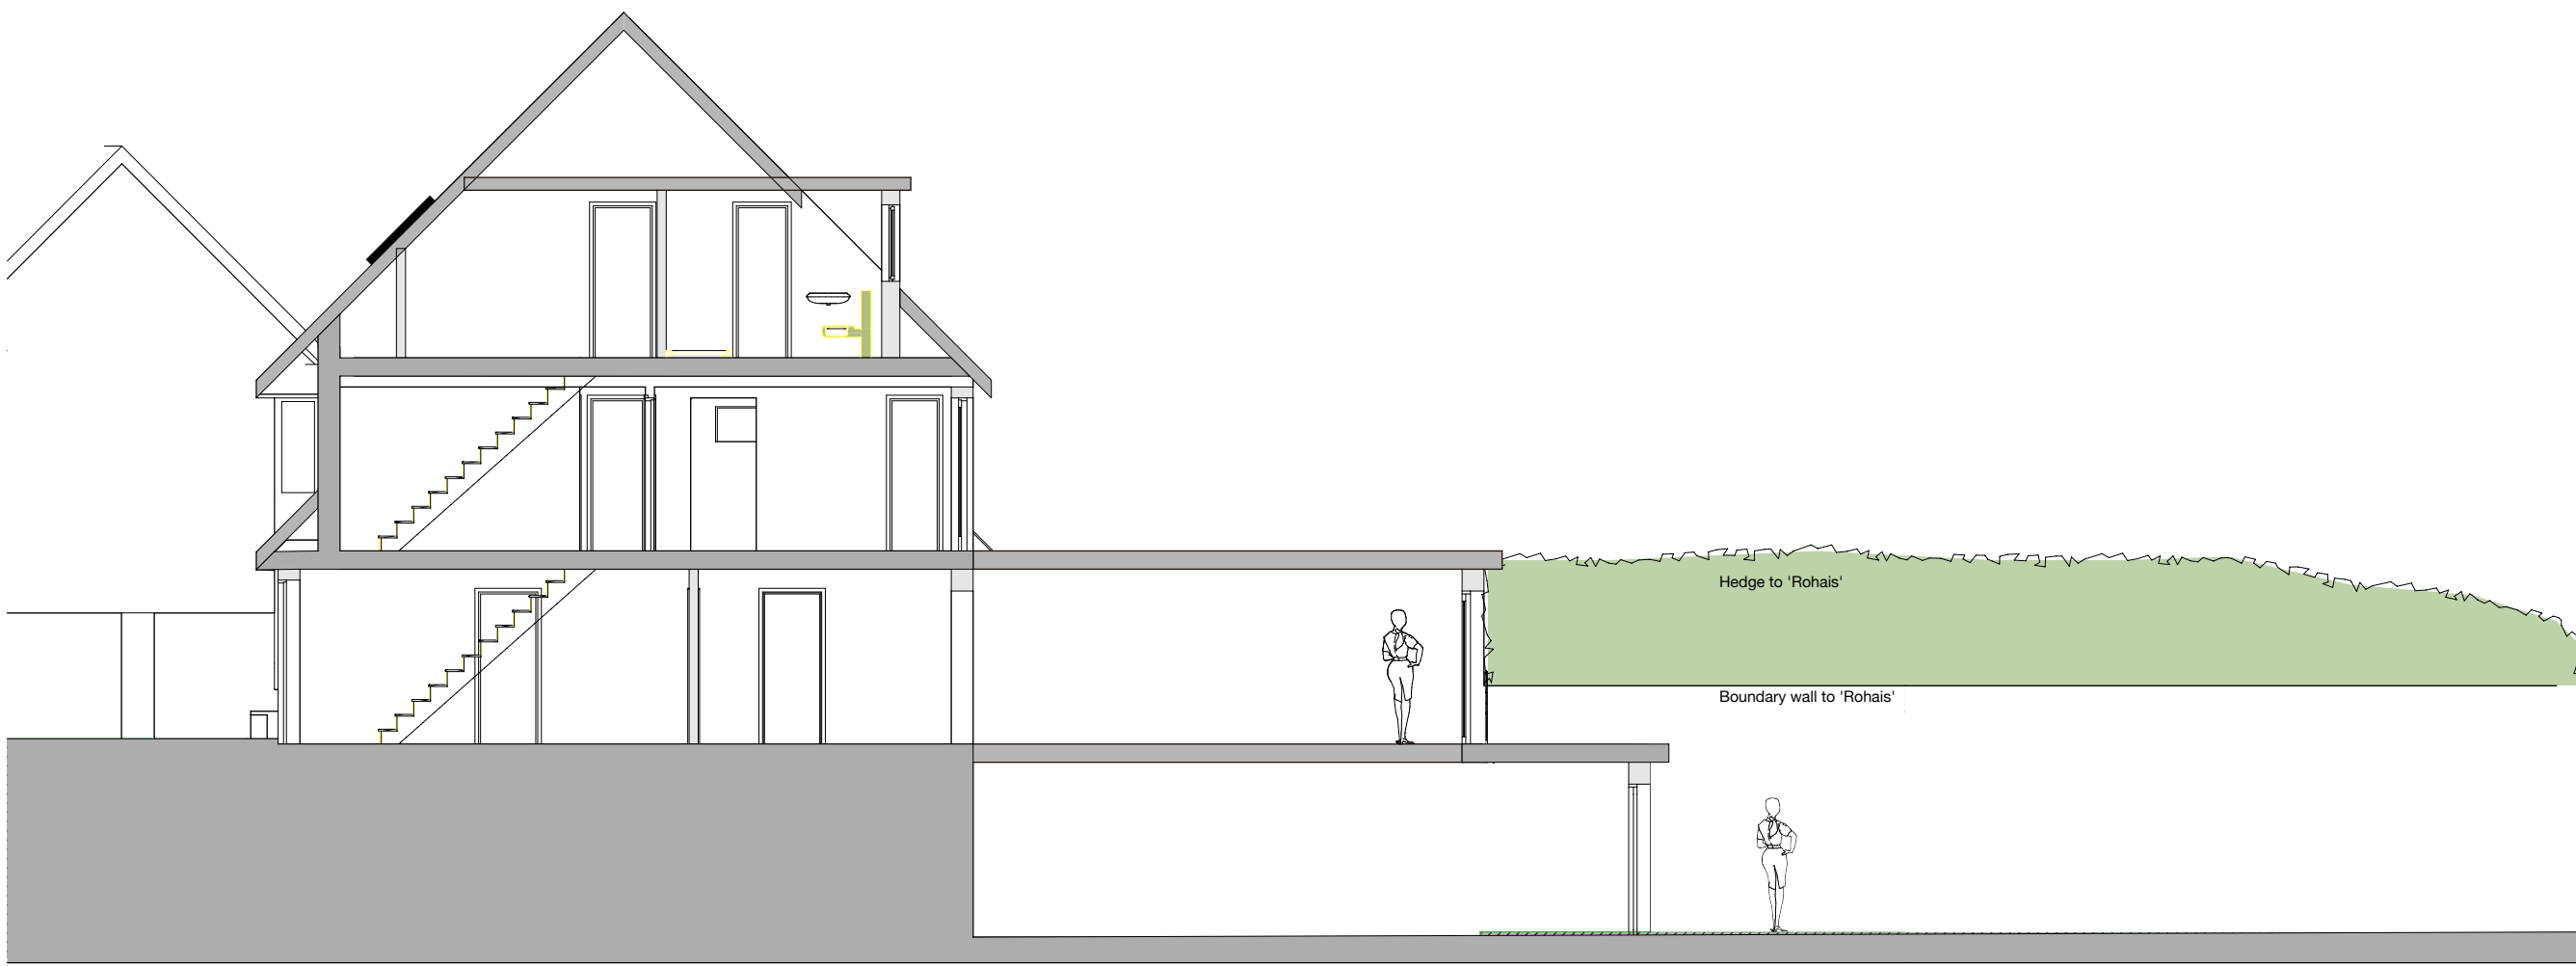

Proposed Site Section facing 'Rohais' Scale 1:100




Proposed Site Cross Section looking back to New House Scale 1:100

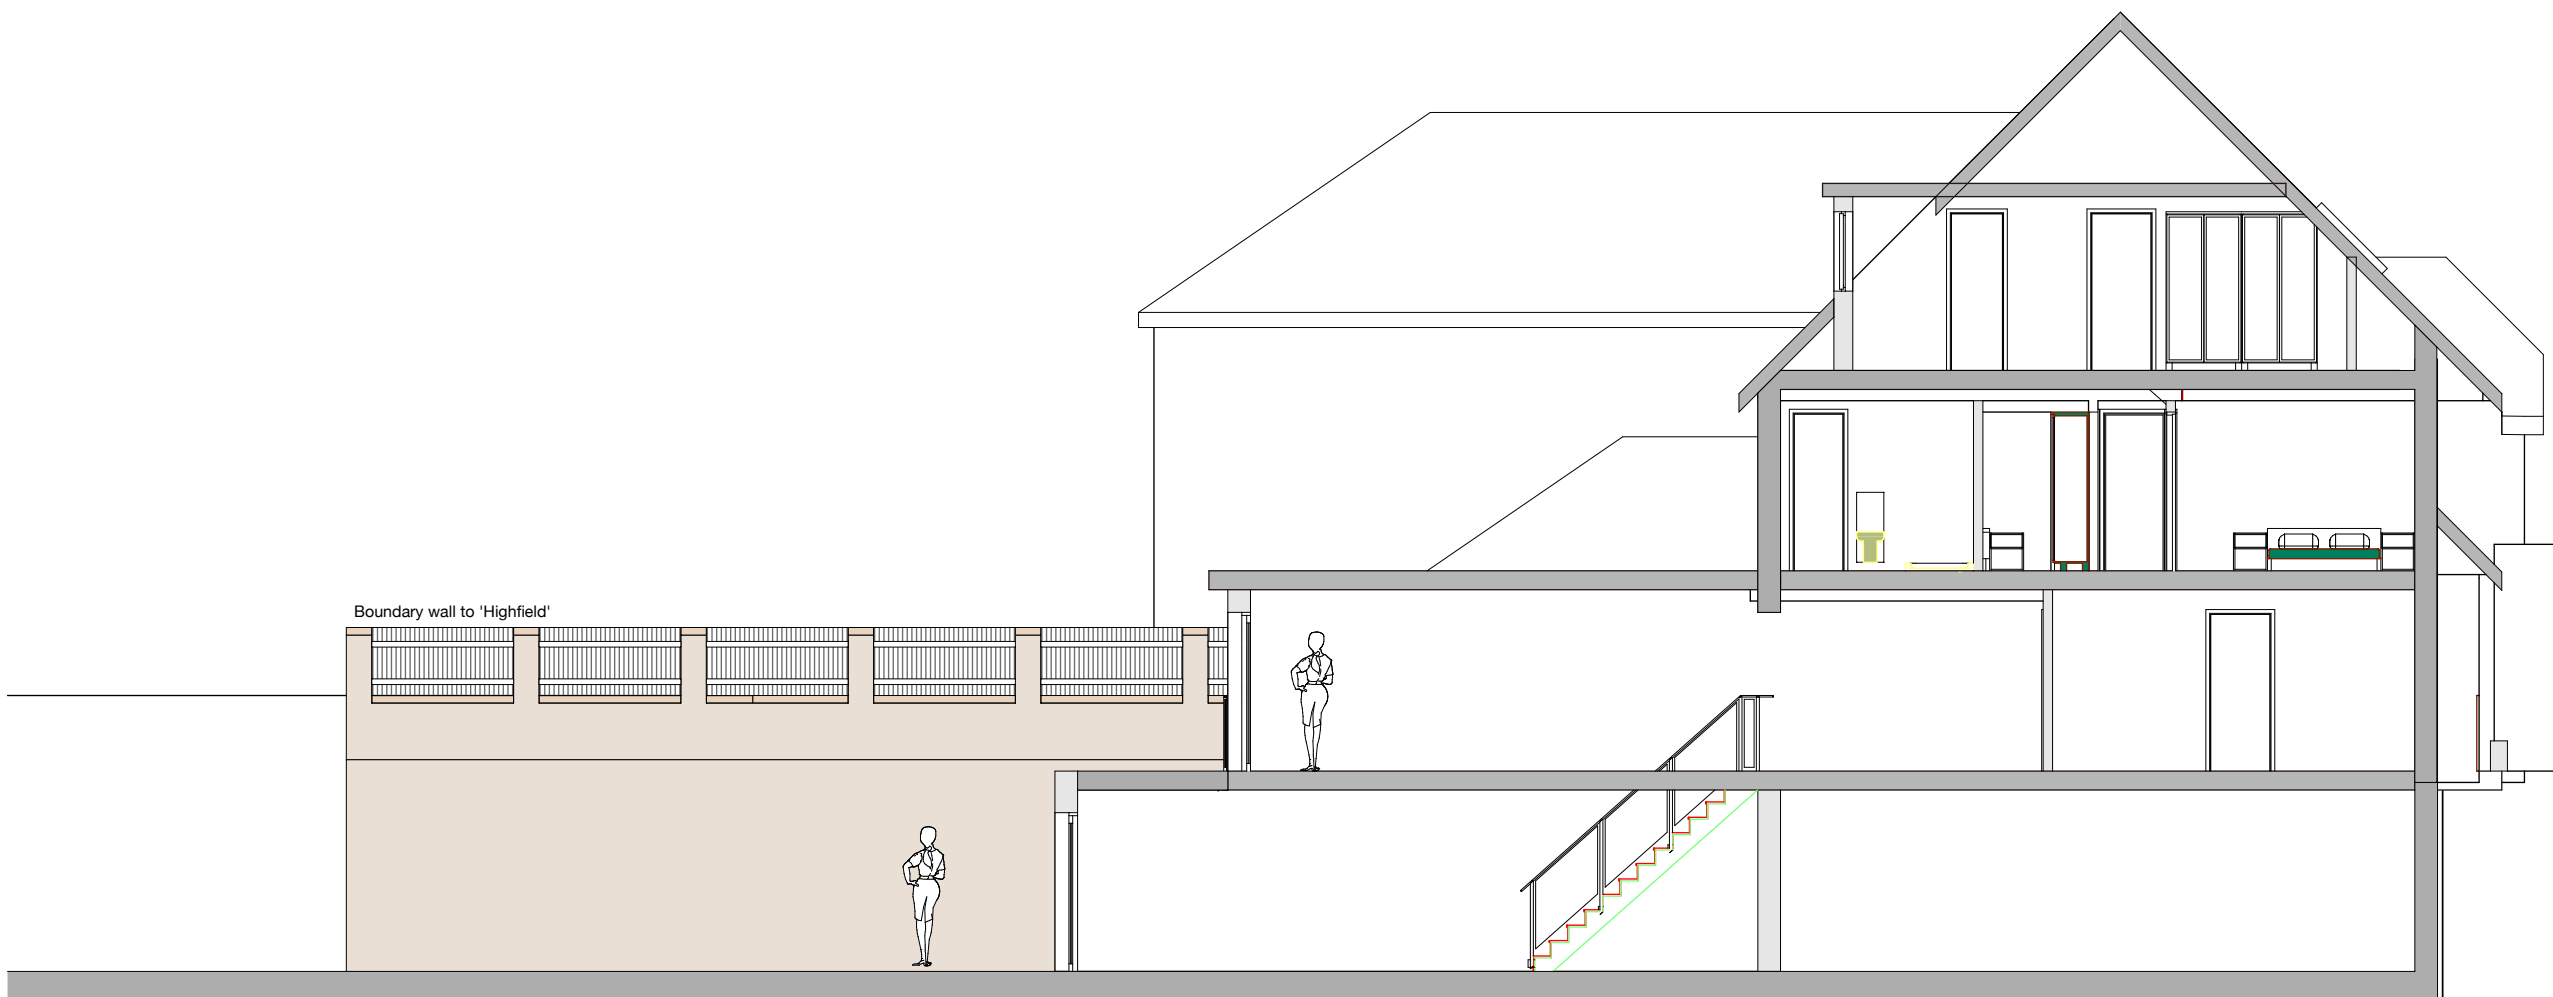

Proposed Site Section facing 'Highfield' Scale 1:100



Proposed Site Cross Section Showing scenario if gardens of properties were level in 'normal' relationship Scale 1:100

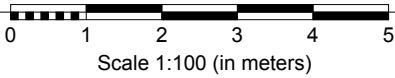

Copyright:
This drawing is the copyright of ACM Architects Ltd and may not be reproduced without their permission in writing.
Note:
It is the contractors responsibility to check all dimensions and levels on site and report all discrepancies immediately to the architect.
The contractor should not scale off the drawings under any circumstance.

Revisions

acmarchitects ltd.

3 Ash Road, Ashurst, Southampton, Hants, SO40 7AT
T 023 8029 2751 E alan.acmltd@gmail.com

Project
Proposed Replacement Dwelling
'Ramcrest'
Lowford Hill
Bursledon
SO31 8ER

Client
Mr O & Mrs S Hare

Drawing title
Proposed Site Sections

Date	11/23	Drawn	AM
Scale	As noted	Checked	
Project no.	2020	Drawing no.	05-10