


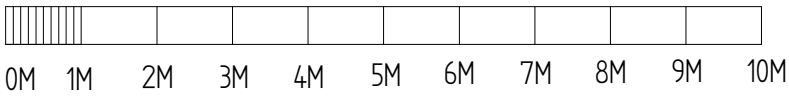

3D RENDERS NOT TO SCALE

NOTES:
1) ALL DRAWINGS SUPPLIED BY DWG PLANS ARE TO BE USED FOR PLANNING PERMISSION PURPOSES ONLY AND NOT TO BE USED FOR BUILDING REGULATION PURPOSES.
2) THE CONTRACTOR, SUB-CONTRACTOR OR SUPPLIER IS TO CHECK ALL RELEVANT DIMENSIONS, LEVELS, EXISTING STRUCTURE AND MATERIALS PRIOR TO COMMENCING THE WORKS.
© THIS DRAWING IS COPYRIGHT AND MAY NOT BE COPIED, TRACED, ALTERED OR REPRODUCED WITHOUT WRITTEN PERMISSION FROM DWG PLANS.



DWG PLANS			TITLE		
35 Cranmer Drive, Nursling, Southampton, SO16 0TD			Proposed renders		
Mobile: 07851229345, Email: info@dwgplans.co.uk			1 Kelvin Grove, Southampton		
DRAWN	NAME	DATE	SIZE	DWG NO	REV
	PRB	04/12/2023	A3	DWG PLANS 02898	A
UNLESS OTHERWISE SPECIFIED DIMENSIONS ARE IN MILLIMETERS			CLIENT: Mr & Mrs Goatley		
			SCALE: 1:100 @ A3		SHEET 1 of 1