



SCHEDULE OF ACCOMODATION		
Unit	Structural Area	G.I.F.A.
Detached House	274.93m² / 2959.32 sq.ft	270.08m² / 2907.12 sq.ft

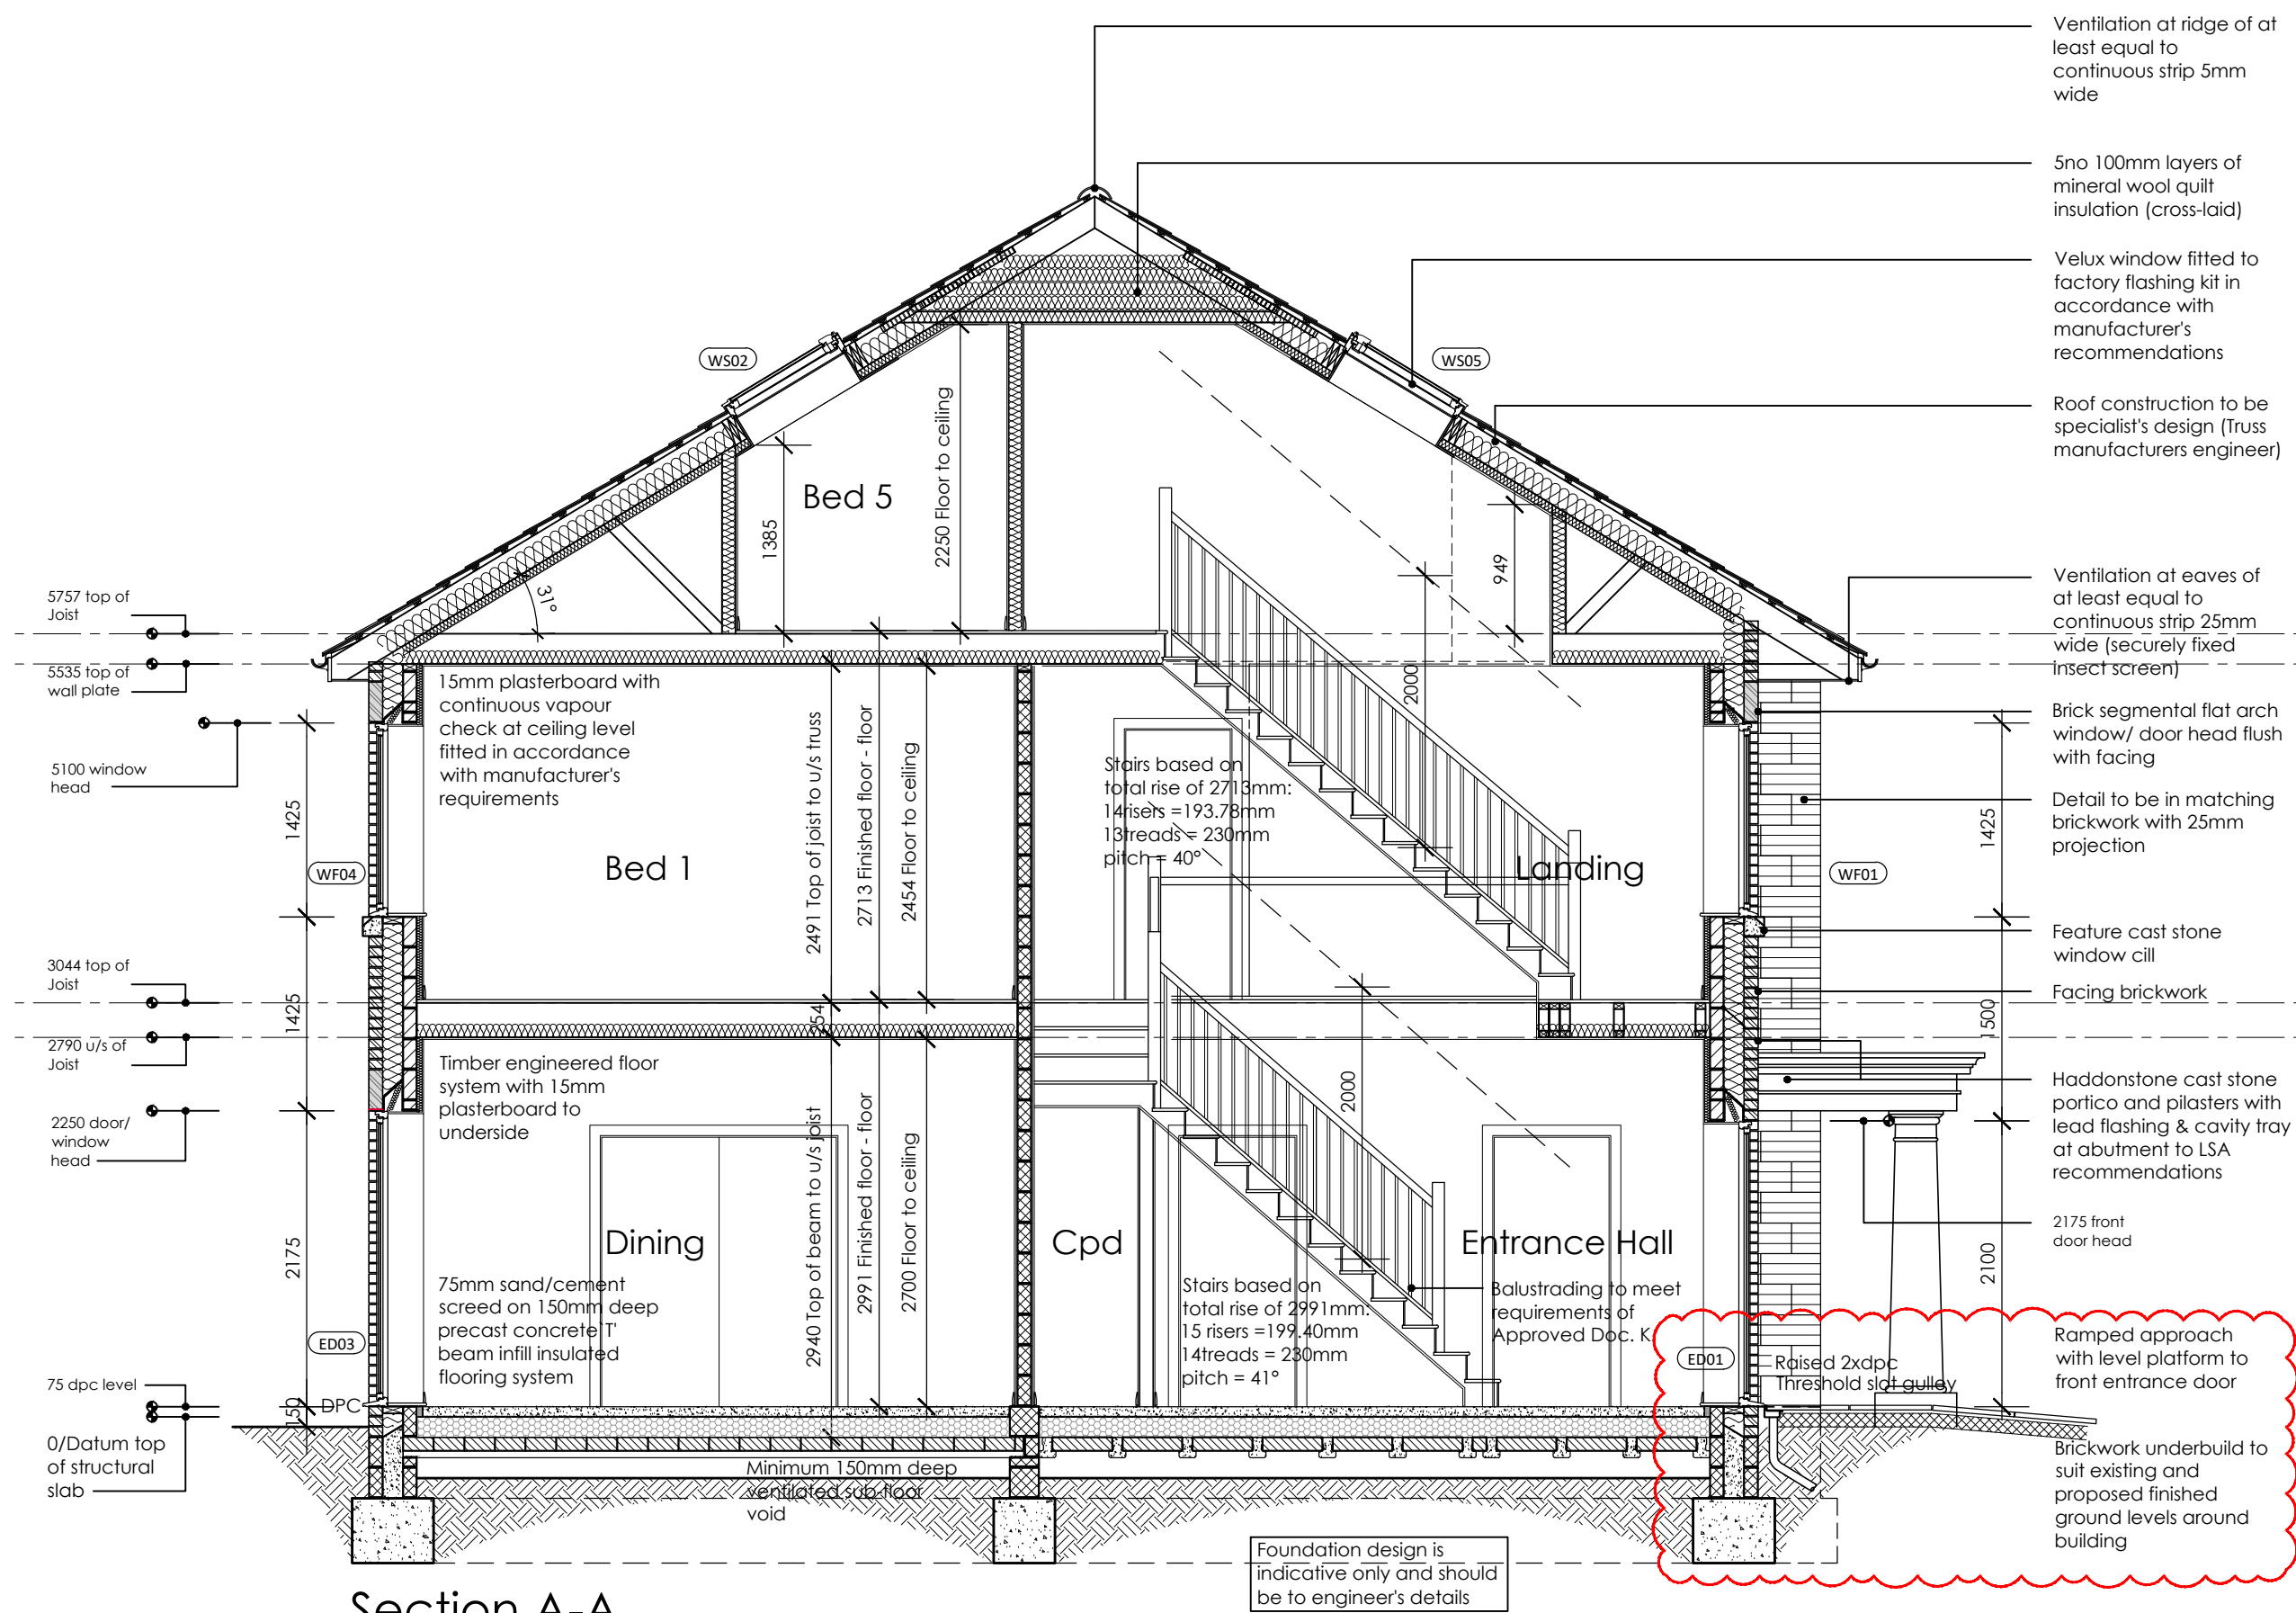

Section A-A

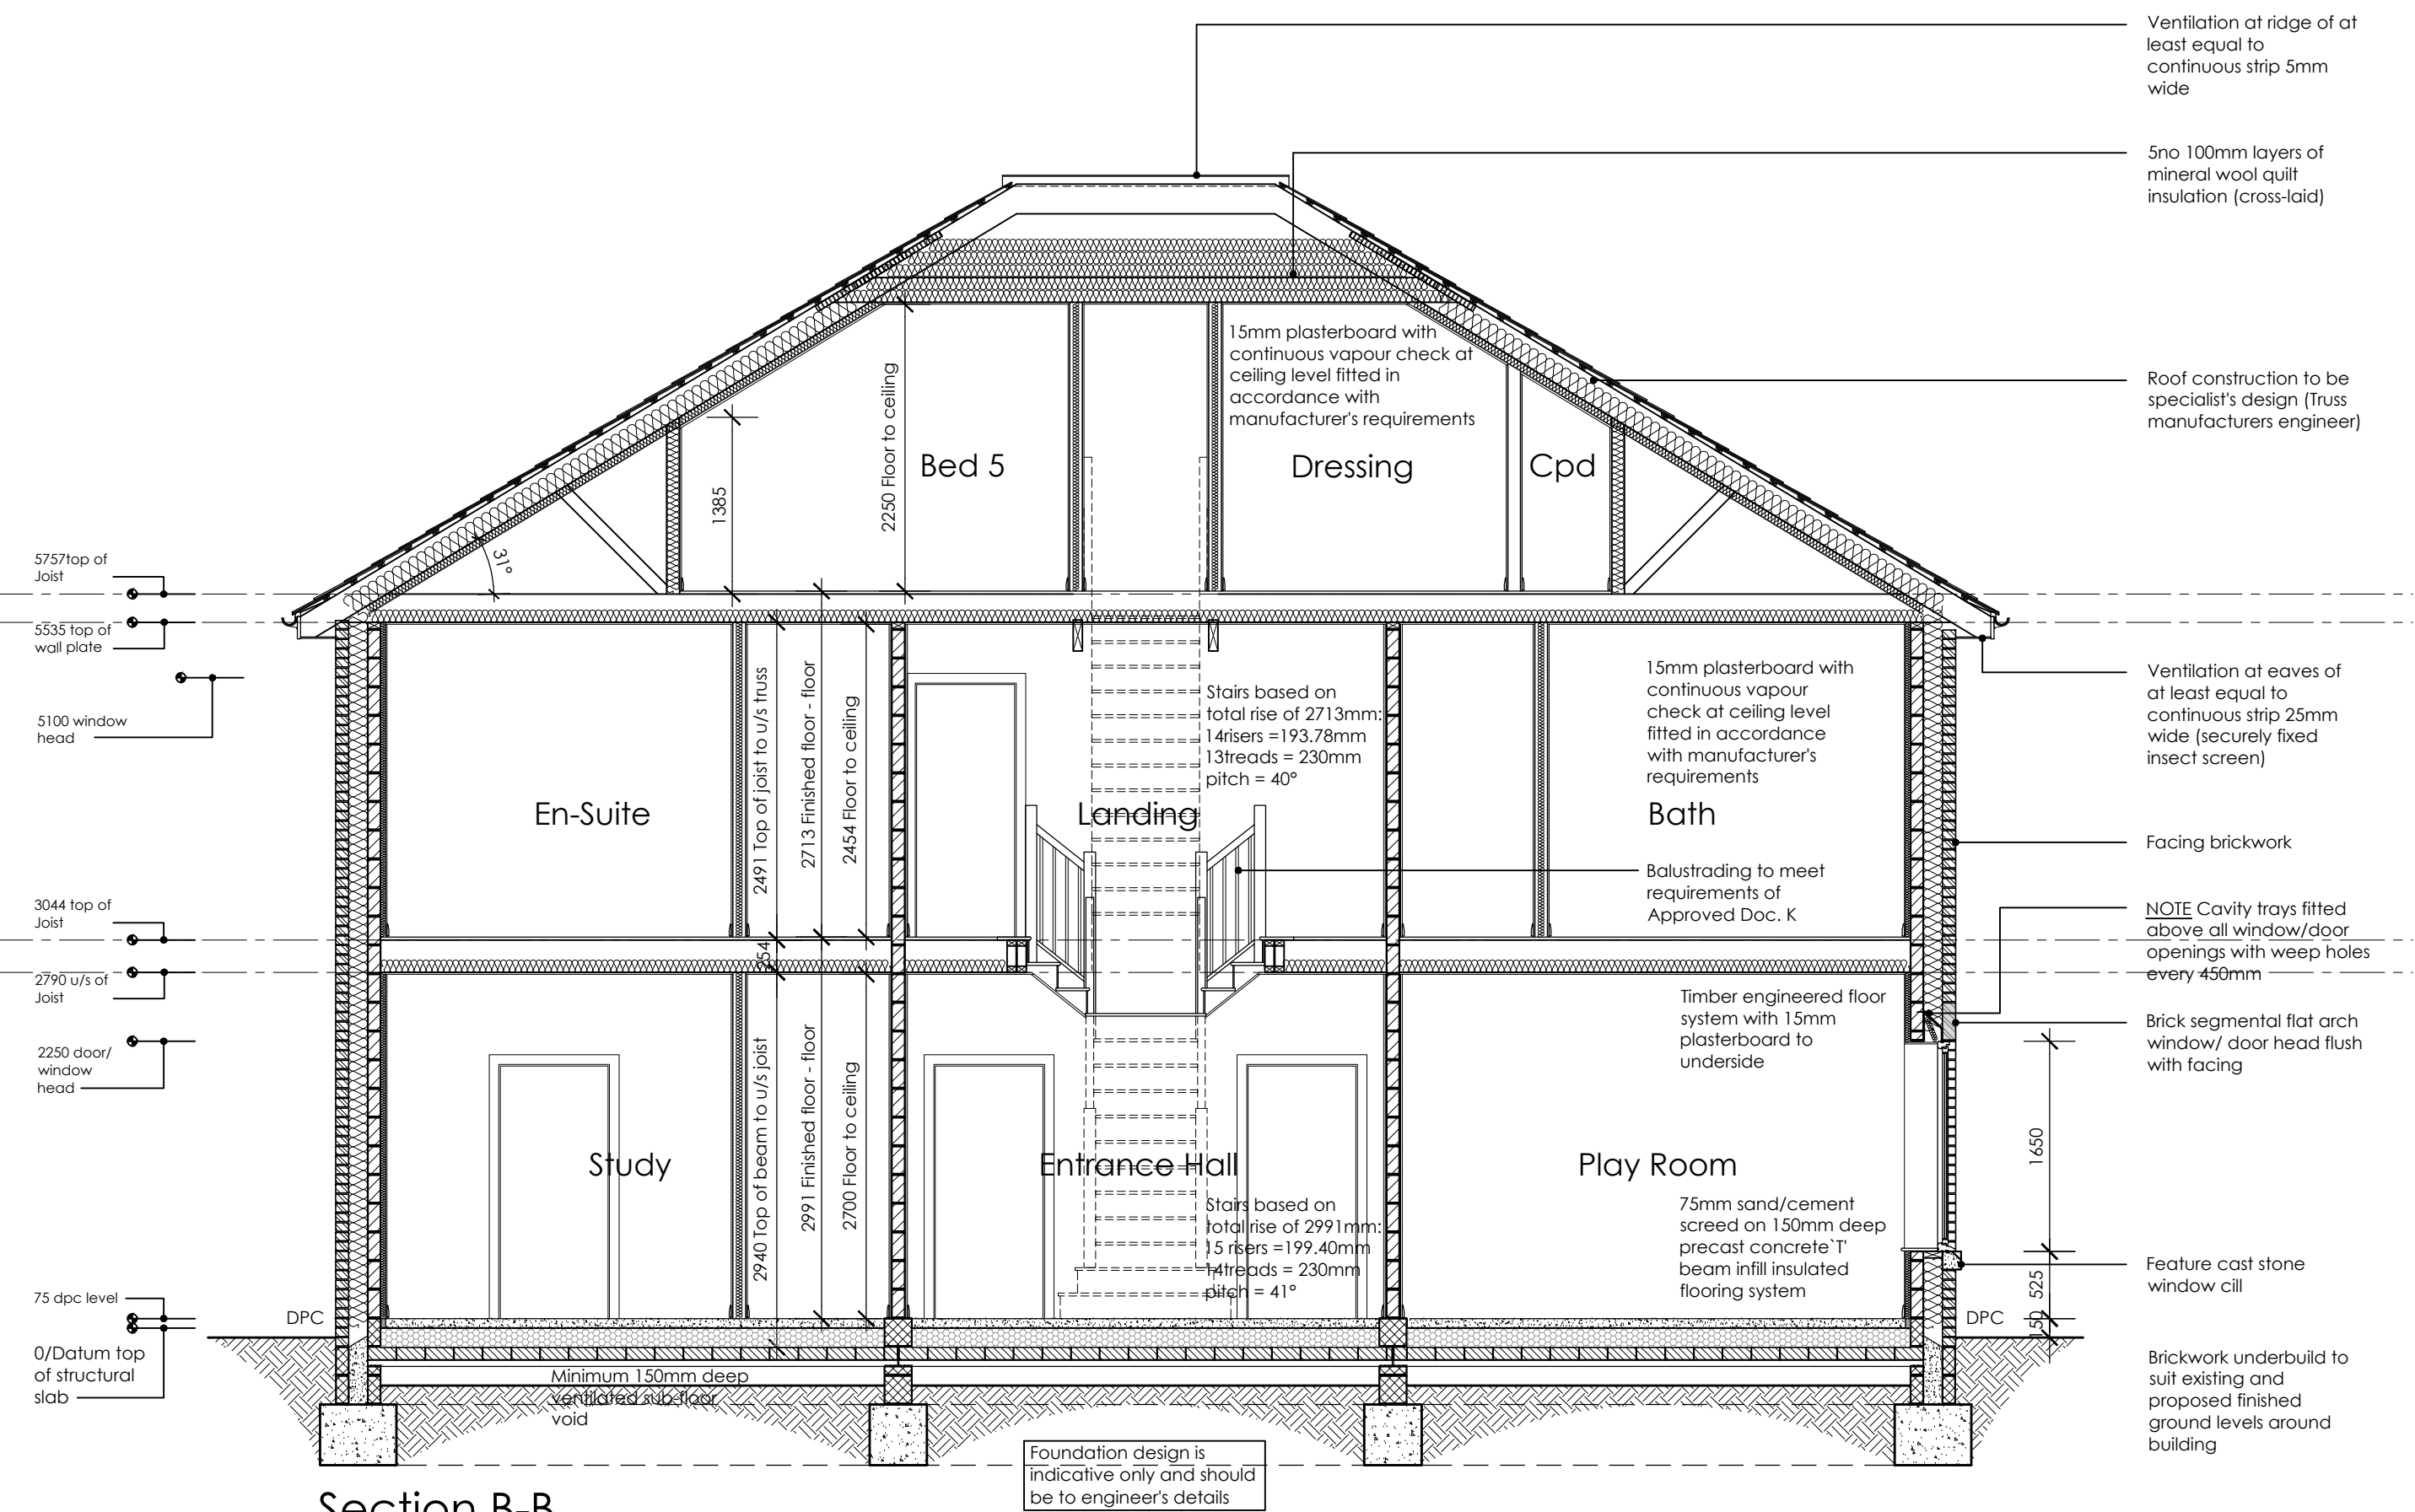

Section B-B

DISCLAIMER: This drawing is copyright and the property of Trinity Rose Architecture Ltd and information is not to be disclosed or reproduced. All dimensions are millimetres, you should not scale from the drawing unless for planning purposes and use figured dimensions where shown. If you are in doubt or the contents of the drawing are not suitable please ask. Please use this drawing in conjunction with all consultants information and site specifications.

TRINITY ROSE
ARCHITECTURE
www.trinity-rose.co.uk architecture@trinity-rose.co.uk T: 01962 880426

Issue
Preliminary
Client
Blaze Construction
Project
259 Winchester Road
Chandlers Ford
SO53 2DX

Drawing Title
Sections A-A & B-B

Scale 1:50 @ A1	Date Dec 2022	Drawing Ref. B22-1145-P-300	Rev -
--------------------	------------------	--------------------------------	----------

