



Existing Side Elevation 1:100 @ A3

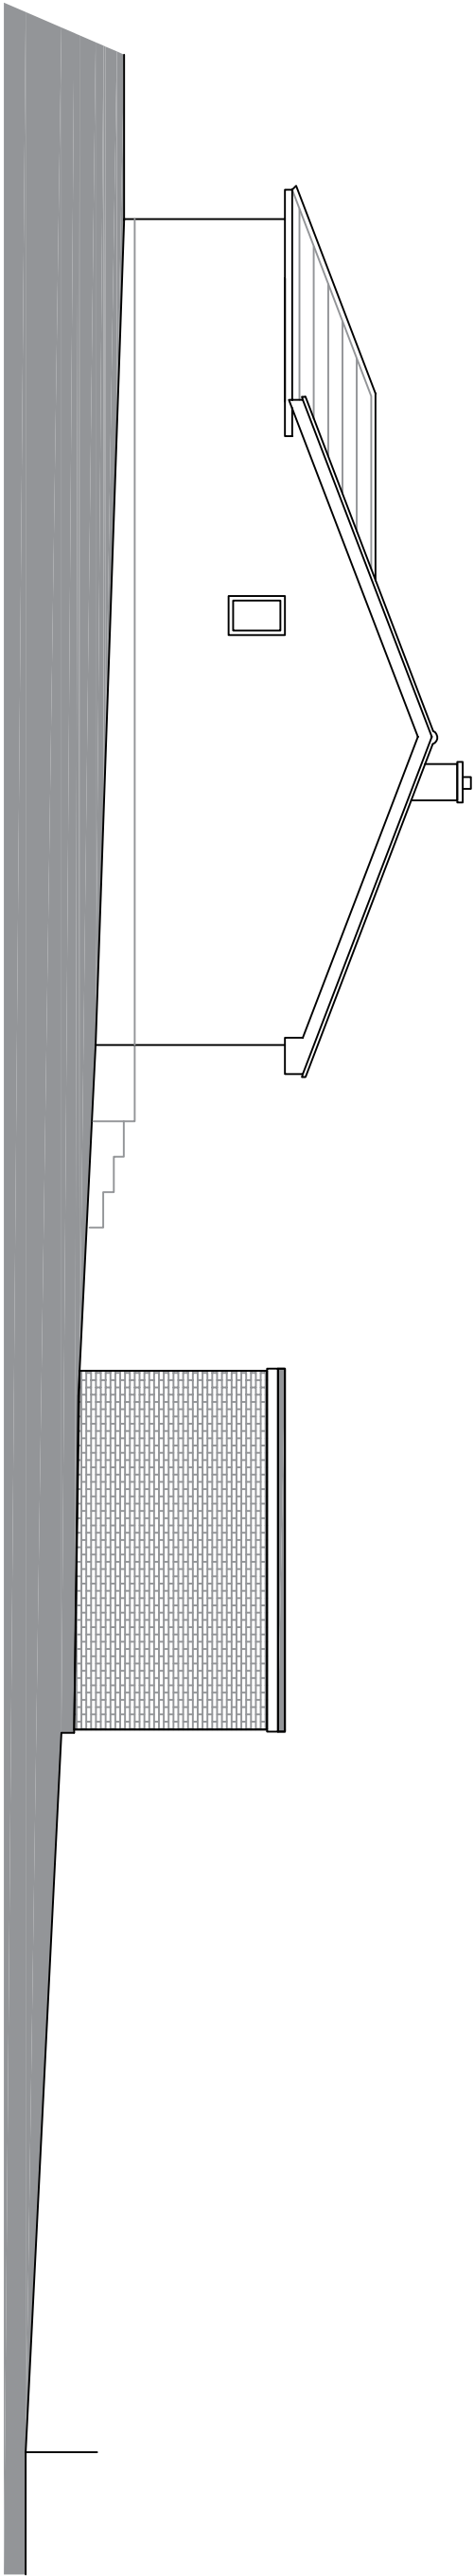

Proposed Side Elevation 1:100 @ A3

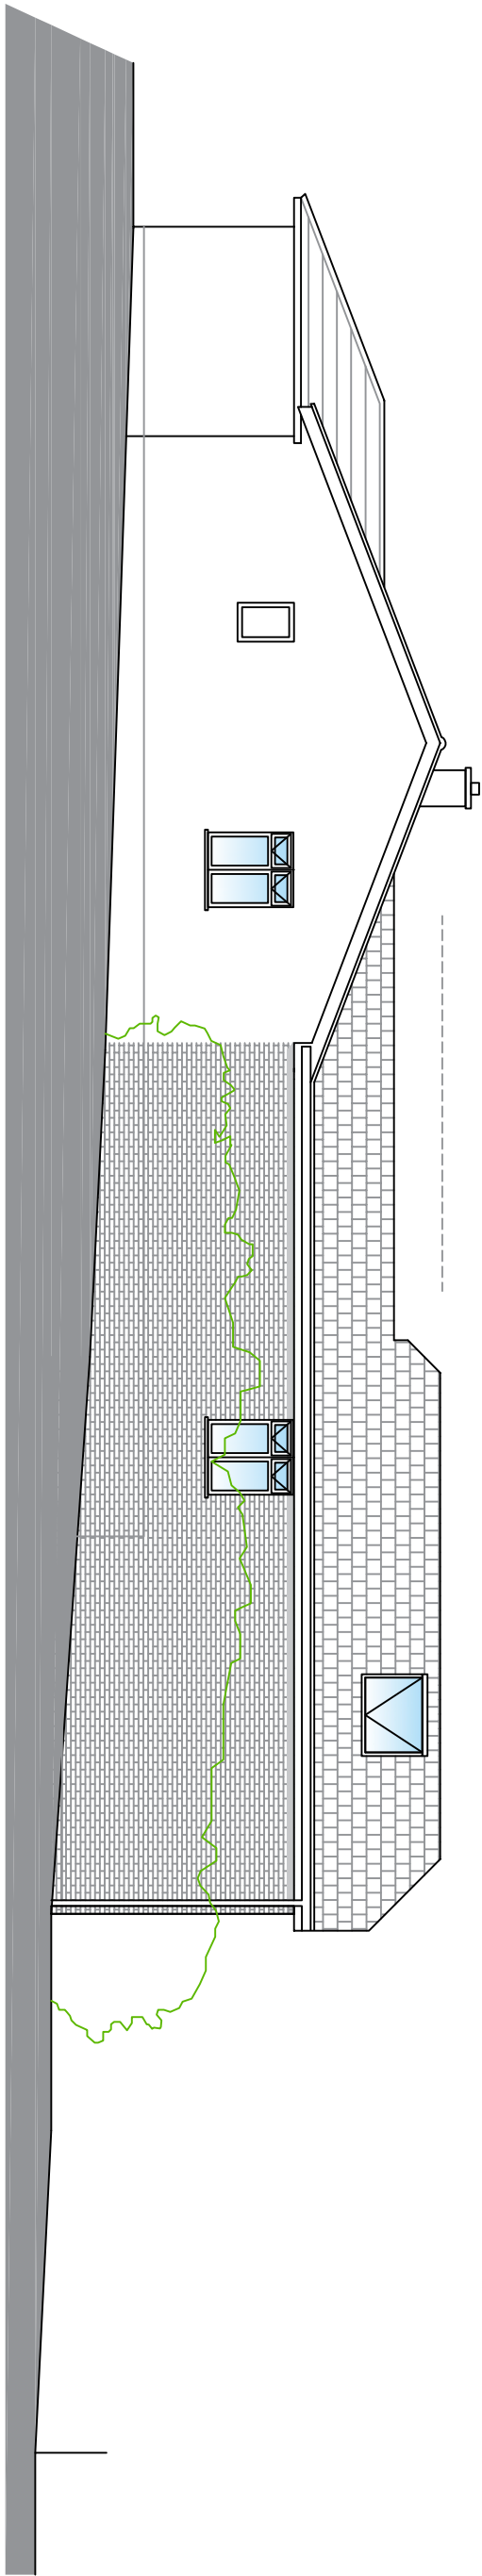

0

10

20

metres



APPLETREE
ARCHITECTURE

OFFICE ADDRESS:

Apple Tree Architectural Design Consultants
25 Crows Nest Lane
Botley
Southampton
Hants

CLIENT & SITE ADDRESS:

Sarah Toghill
27 Fern Drive
Botley
Southampton
Hants
SO30 2GW

DISCLAIMER:

These drawings are the property of Apple Tree Architecture Ltd. and should not be copied or amended without permission. Do not scale from this drawing, check all measurements on-site prior to fabrication

SHEET:

4

REVISION:

1

PROJECT NUMBER:

373

DATE:

November 2023

SCALE:

1:100 @ A3