
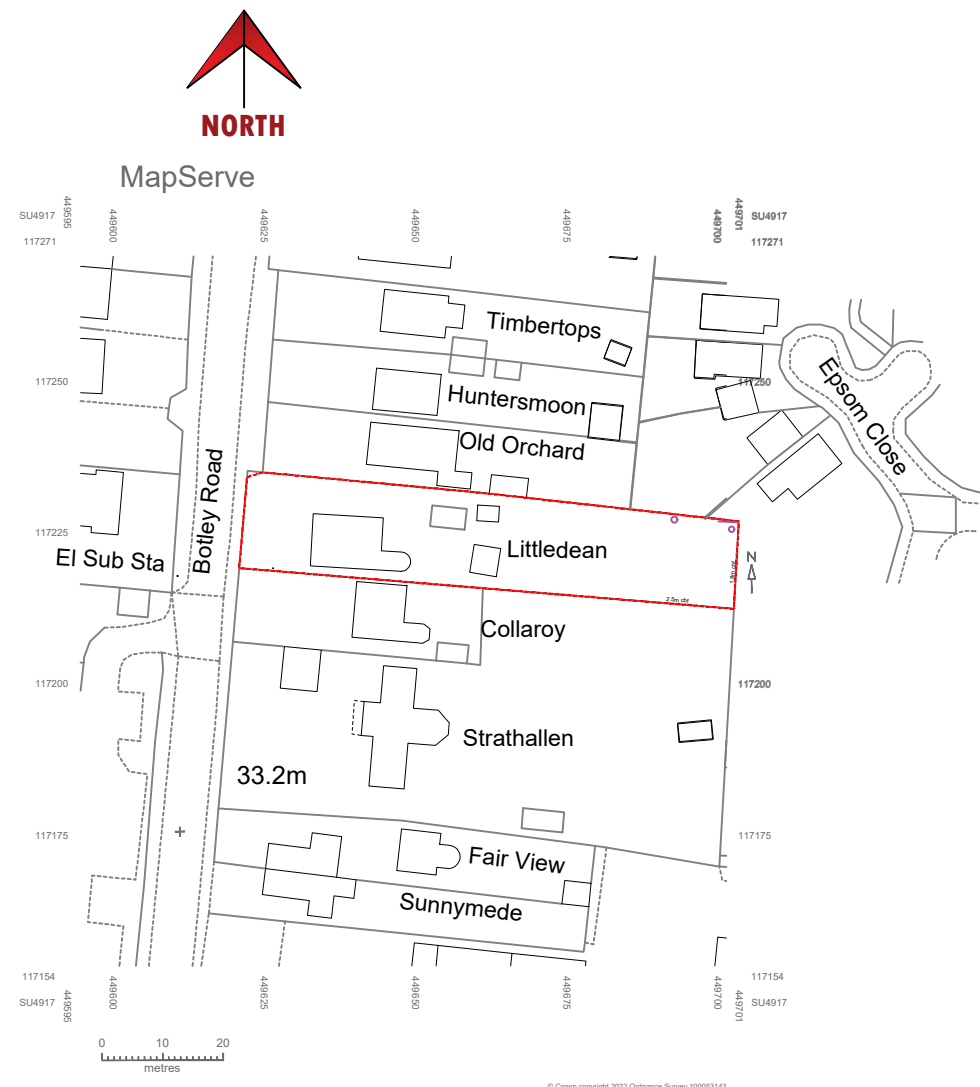


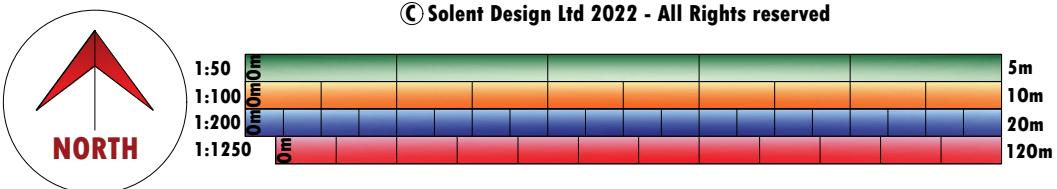

Location Plan 1:1250

© Crown copyright 2022 Ordnance Survey 100053143

Solent Design Ltd
5 The old Railway
Spring Garden Lane
Gosport
PO12 1FQ

tel: 02392 580745 mob: 07771 355742 e-mail: info@solentplans.com

PROJECT DESCRIPTION:
New Bungalow

DRAWING TITLE:
Site and Location Plan

ADDRESS: Littledean, Botley Road, Horton Heath, SO50 7DN

CLIENT: Mr & Mrs Doe

FIRST DRAWN: Aug 2023

DRAWING No. SD-2310-100

drawing status: Issued for Comment

SCALE: 1:200 1:1250

NORTH