


- NOTES
- © Copyright Reserved
1.

This drawing is the copyright of **NA PALMER DESIGN LTD**. It may not be copied, altered or reproduced in any way whatsoever neither passed to a third party without their written authority.
2.

Diminensions to be checked on site prior to commencing any work. Any discrepancies should be reported to the project architect immediately.
3.

Listed dimensions must be assumed approximate and checked on site.
4.

If in doubt ask.

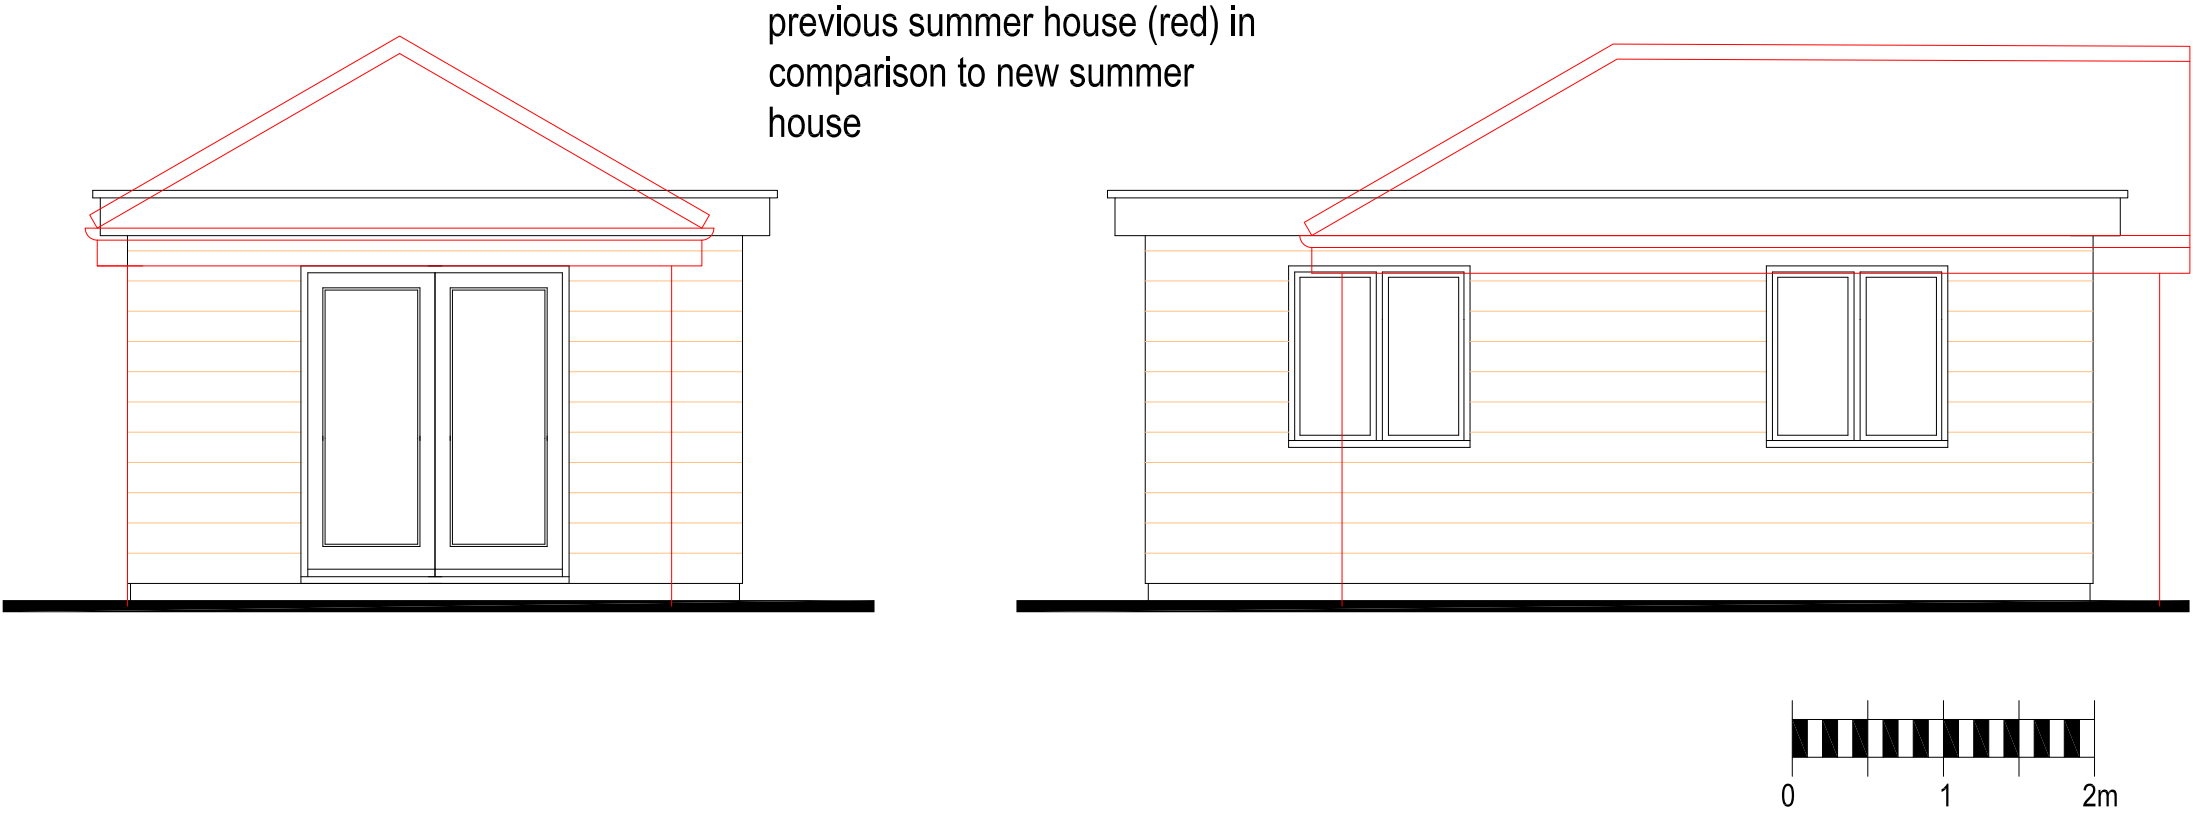

rev.

description

date

by

ch

drawing status:

PLANNING


**NA PALMER
DESIGN LTD**

NA PALMER DESIGN LTD
PINE LODGE, CHILWORTH DROVE
CHILWORTH, HAMPSHIRE SO16 7JH
M: 07462596030 E: neil@nyerarch.co.uk

client

MR RYAN GALLANTRY

project

PROPOSED SUMMER HOUSE
9 NORMAN GARDENS
HEDGE END
SO304AW

drawing

COMPARISON
OF PREVIOUS
WITH NEW

drawn	scale	checked	date
NAP	1:50 @A3		DEC 23
drawing No.	revision		
10538-PL-04	A		