


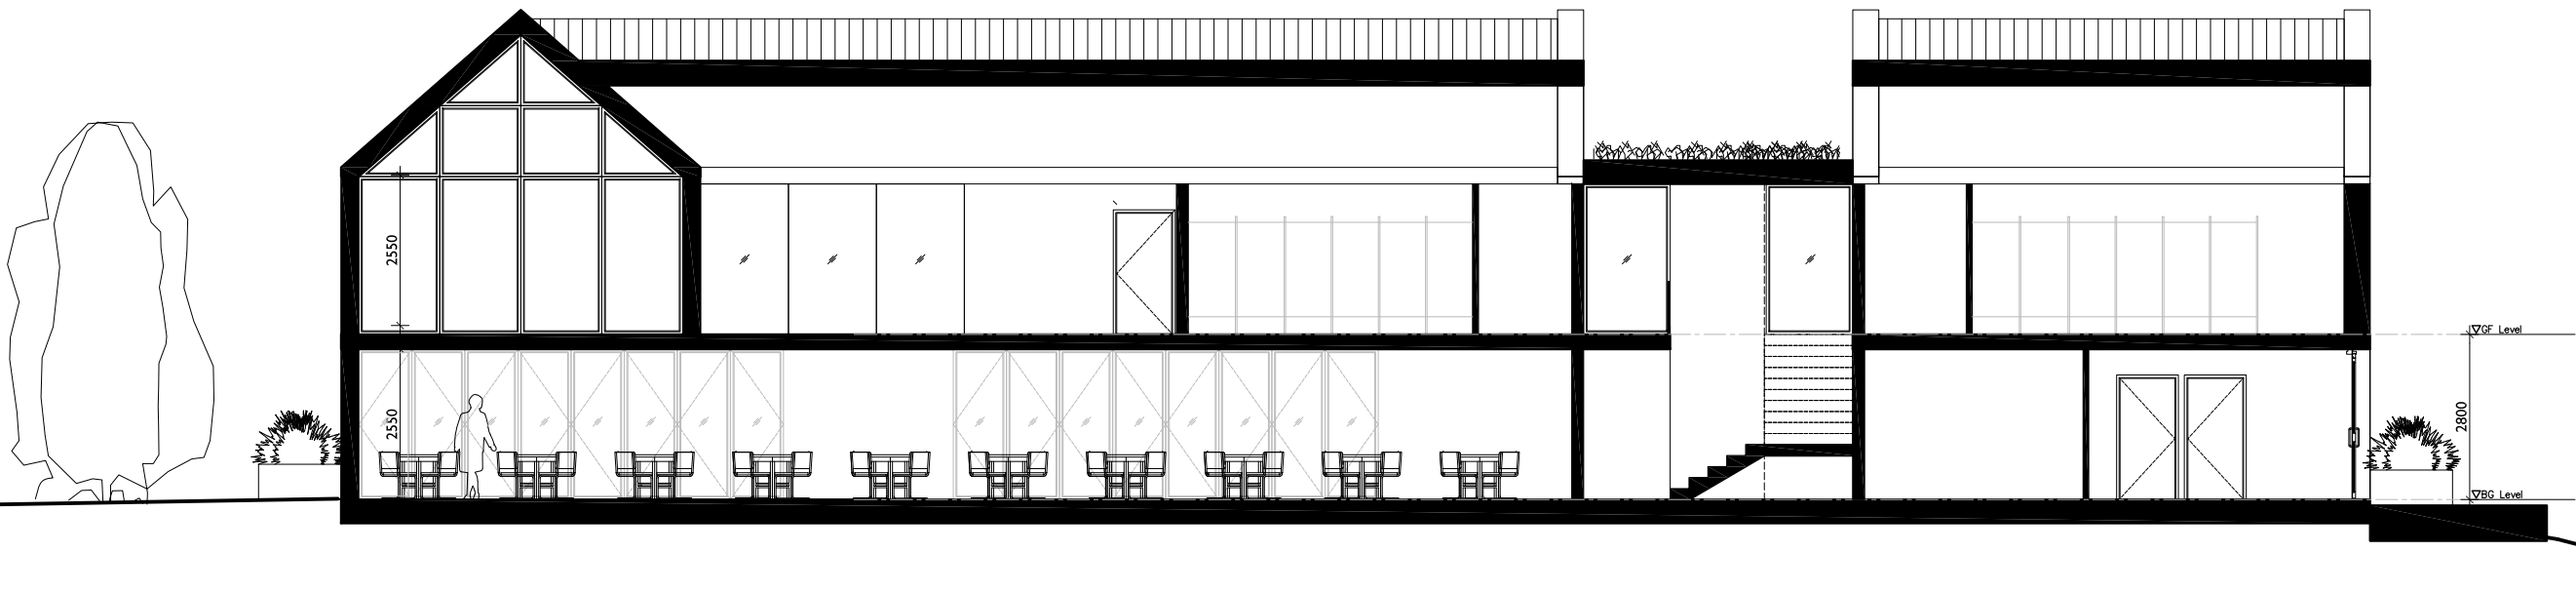

- MATERIAL NOTES
1. ZINC STANDING SEAM WALL CLADDING AND ROOF (COLOUR : DARK GREY)
  2. CONCRETE PLASTERING
  3. PPC ALUMINIUM FRAMED DOUBLE GLAZED WINDOW AND DOOR (COLOUR : DARK GREY)
  4. GREEN SEDUM ROOF
  5. TREATED TIMBER CLADDING
  6. STEEL FLAT BAR BALUSTRADE

SECTION C-C  
01/12/23 SCALE 1:125

OWNER

PROJECT  
NAME

GENERAL  
NOTE

DESIGNER

ARCHITECT

Name  
**t m f**  
Architecture / Interior Design / Construction

STRUCTURAL ENGINEER

Name

ELECTRICAL ENGINEER

Name

MECHANICAL ENGINEER

Name

SANITARY ENGINEER

Name

DRAWING TITLE

ISSUE/REVISION

| NO | DESCRIPTION                                | BY | DATE     |
|----|--------------------------------------------|----|----------|
| 1  | Design Rev 15                              | ST | 17/02/23 |
| 2  | Design Rev 16 (Revised plans and sections) | ST | 14/09/23 |
| 3  | Design Rev 17 (Revised plans and sections) | ST | 01/08/23 |
| 4  | Design Issued                              | ST | 20/10/23 |
| 5  | Design Issued                              | ST | 01/12/23 |

CHECK BY

ARCHITECT SIGNED

PM  
PD  
PA  
JC

DRAWN BY  
PRINTED DATE

DRAWING NO.

SCALE:  
REF. FILE

COPYRIGHT © 2023 t m f