

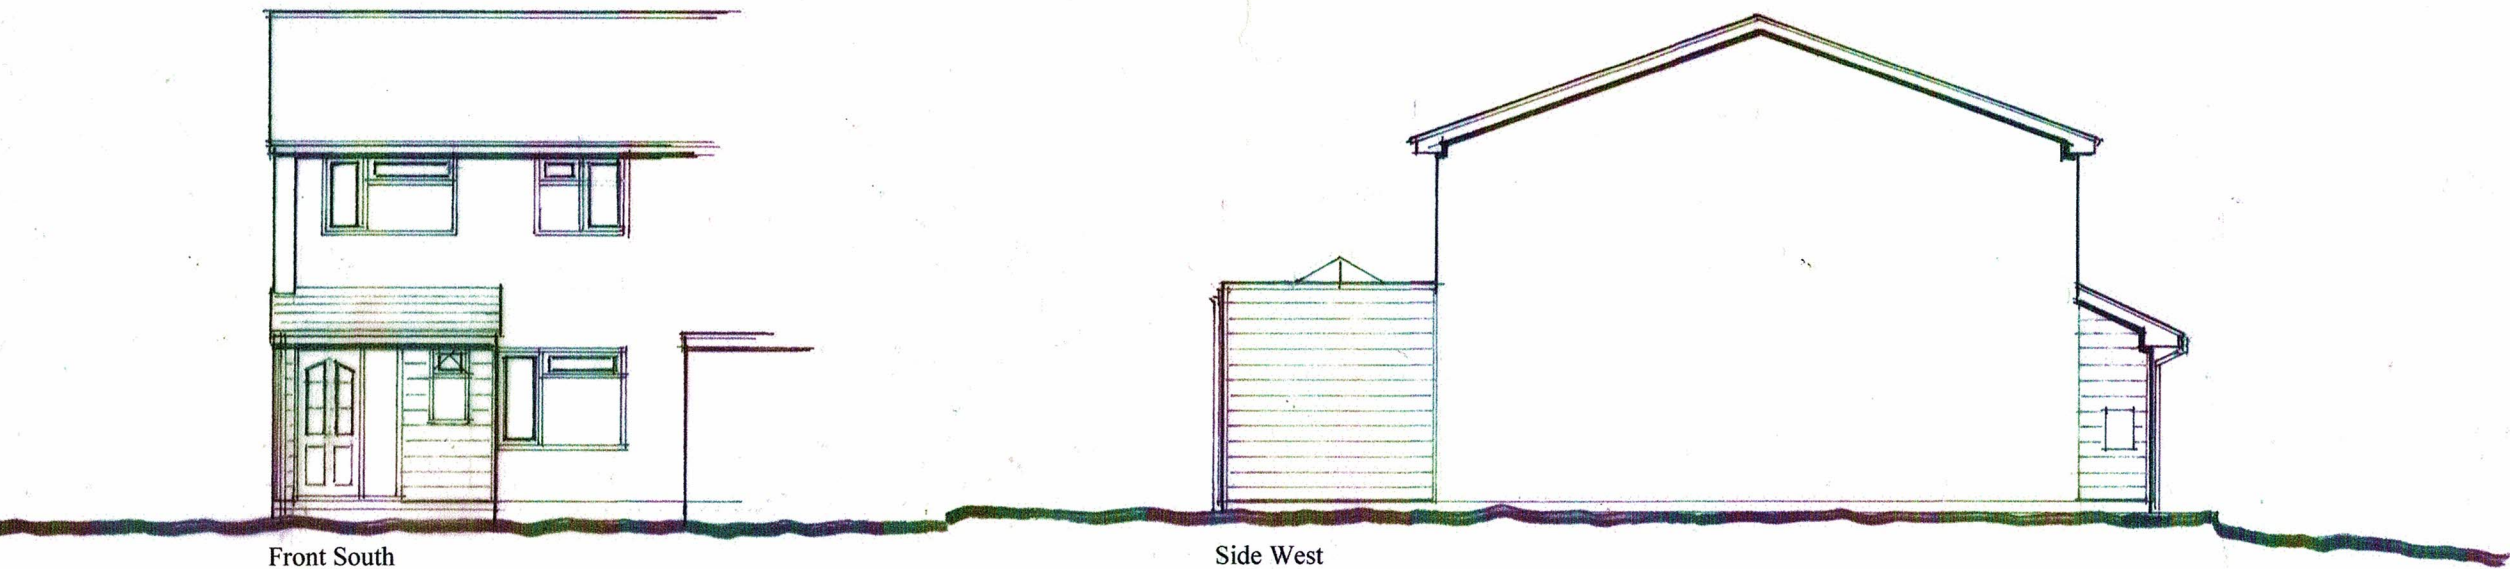


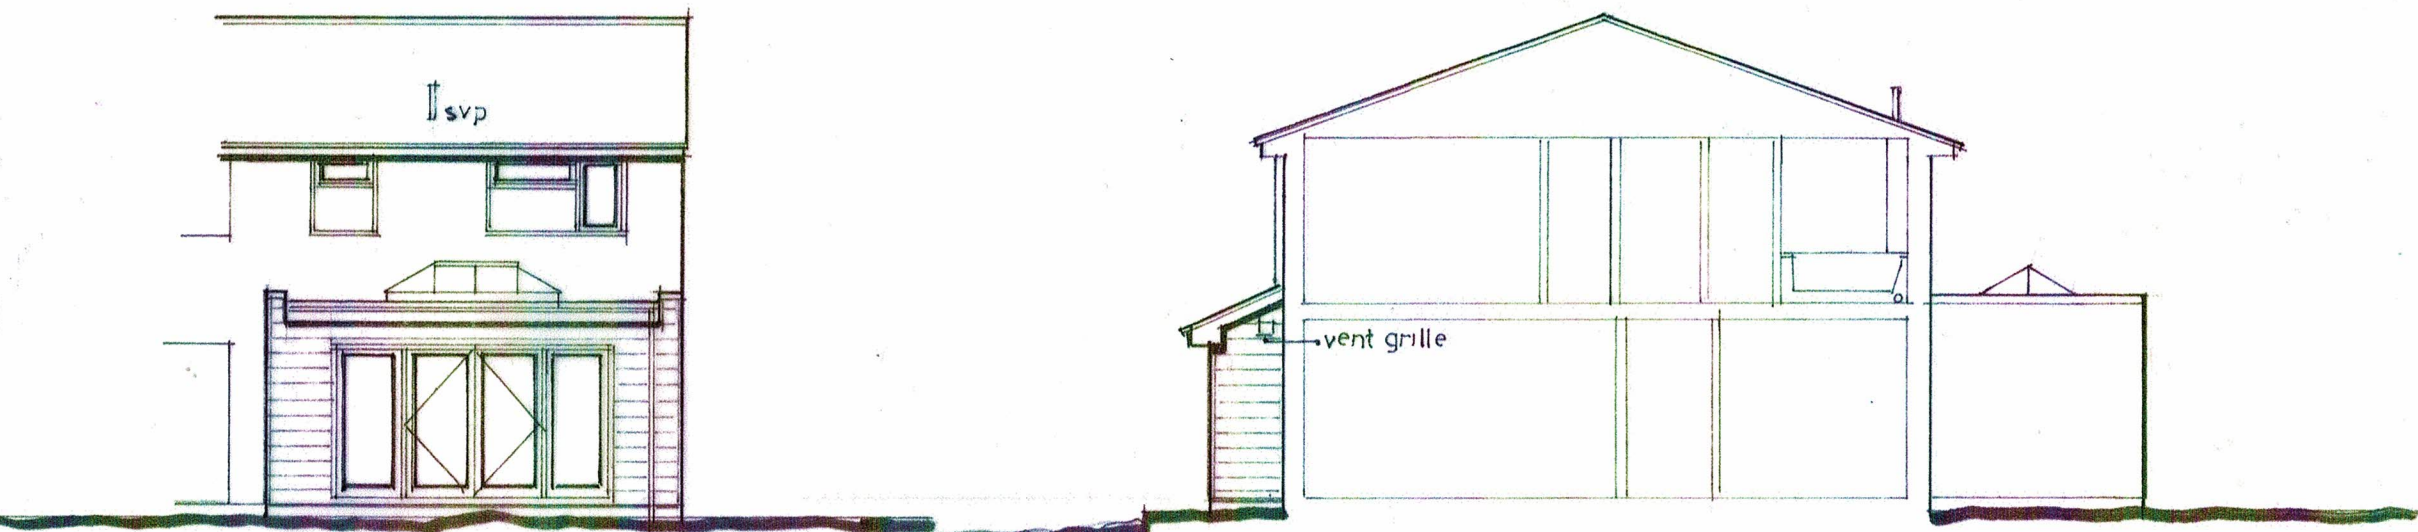

Front South

Side West

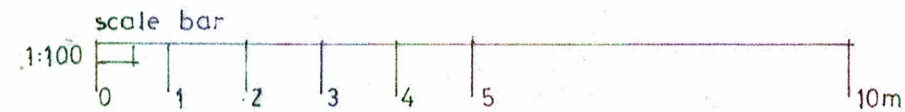

Rear North

Sectional Side East

Proposed Elevations

Materials

Pitched Roofs (existing and proposed).
Pantiles to match the existing, Marley Modern/Redland Stonewold. Colour to match the existing.
Replacement fascia, barge, soffit boards, gutter and rainwater pipe, colour Anthracite.

Flat Roof (proposed).
Single Ply Membrane, colour Grey.
UPVC Double Glazed Lantern colour Slate Grey/Anthracite.
UPVC Fascia, gutter and rainwater pipe, colour Anthracite.

Walls (Rear extension/Porch Alterations)
Marley Cedral Fibre Cement Cladding and trims. Colour Slate Grey C18.
Brickwork below dpc. Colour red.
Replacement doors and windows generally to the existing house and new within the proposed extension and existing porch alteration works, to be UPVC double glazing, colour Anthracite.

Proposed Drive
Tegular block permeable paving, colour Grey/Charcoal.

Dropped Kerb
Work to be carried out by a Competent Contractor with the required License and Public Liability Insurance for working on a Highway.
Tarmacadam/Bitmac material to match the existing.

Client Elite Luxury Ltd

Project 67 Ribble Close
Chandler's Ford
Eastleigh
Hampshire SO53 2NQ

Title Proposed Elevations

Status Planning

Drawn PC

Dwg No. PCA23/2157/1.02

Date Dec 2023 **Scale** 1:100

Paul Carter Associates
Architecture Planning
t.mob 07880 652765
e paul-carter1@live.co.uk

Paper size A3