




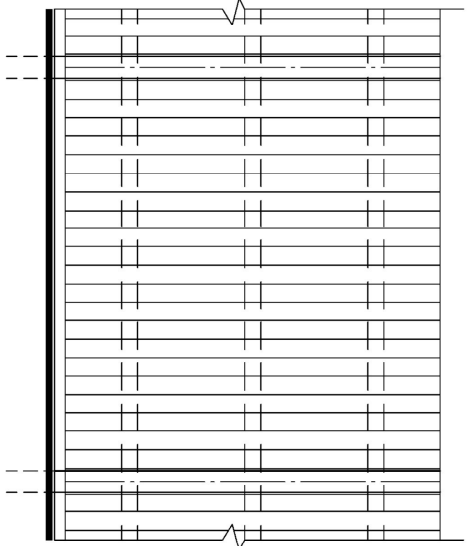


CLOSE BOARDED FENCE

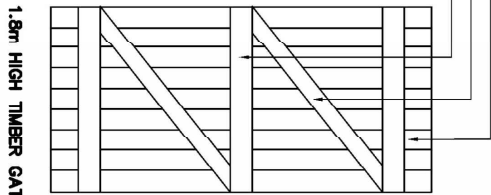


1.8m HIGH TIMBER GATE

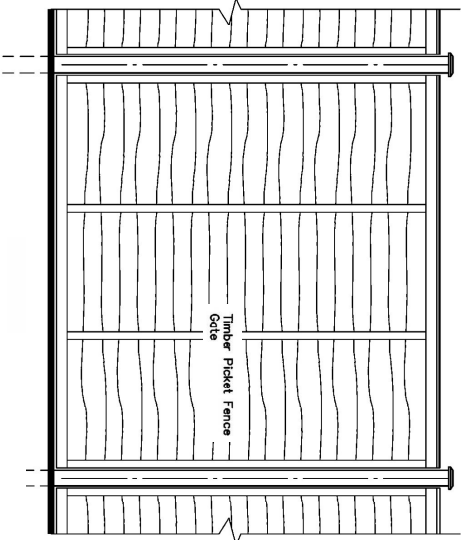


LARCHLAP FENCE

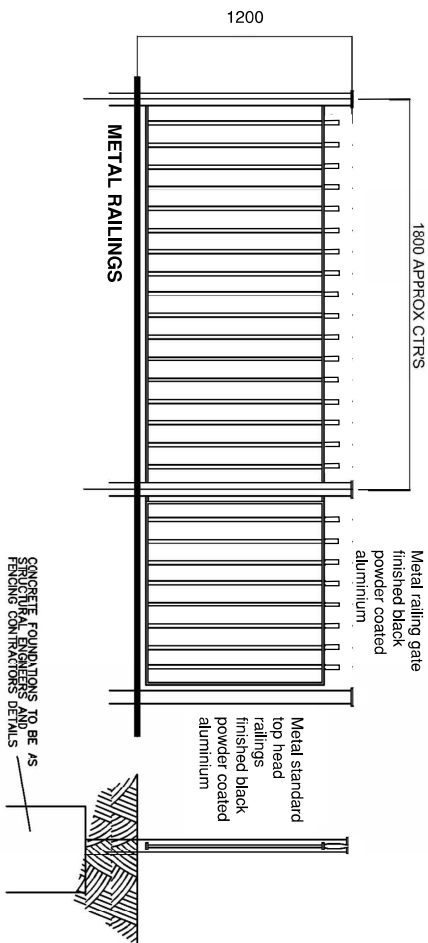


METAL RAILINGS

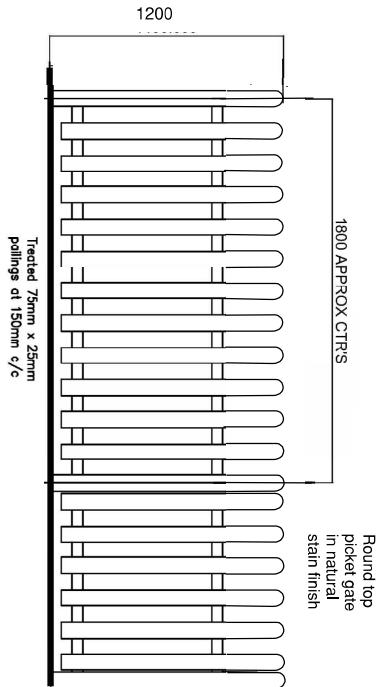


PICKET FENCE

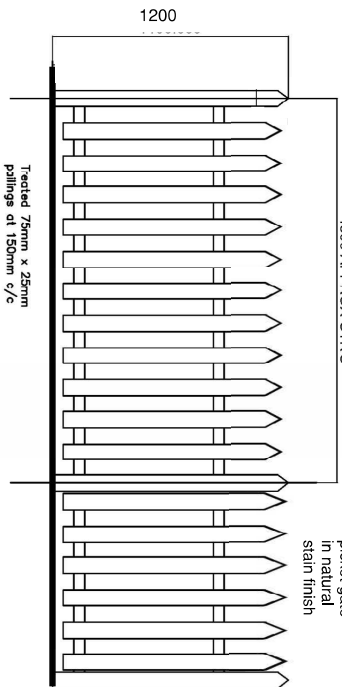



PICKET FENCE

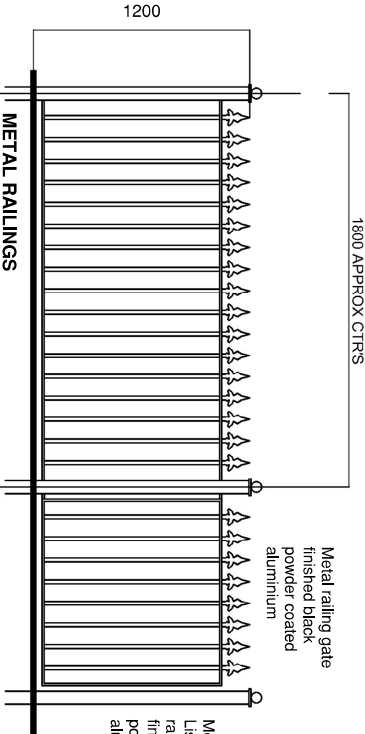

METAL RAILINGS

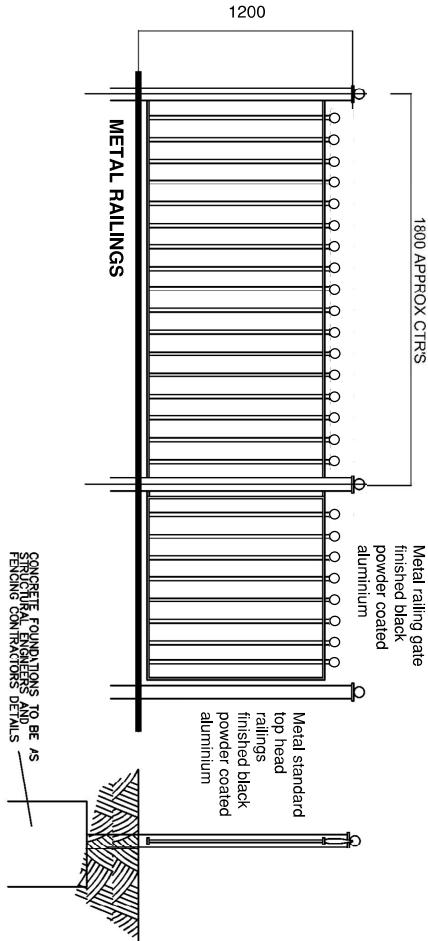

METAL RAILINGS

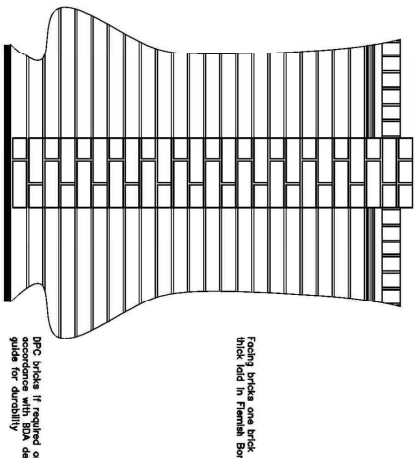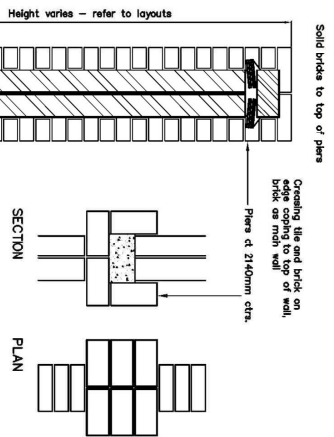

MASONRY WALL

NO.	DESCRIPTION	DATE
1	Small house approved to build on the site.	14/01/22
2	Small house approved to build on the site.	14/01/22
miller homes
Miller Homes Ltd
Southern Region
Spartan House
Lime Tree Way
Basingstoke
RG24 8GG
Telephone 0870 336 4200
www.millerhomes.co.uk

Boorley Gardens

TYPICAL BOUNDARY DETAILS

Scale: 1:25@A2
Drawing Number: 817072-DET-051
Revision: E