


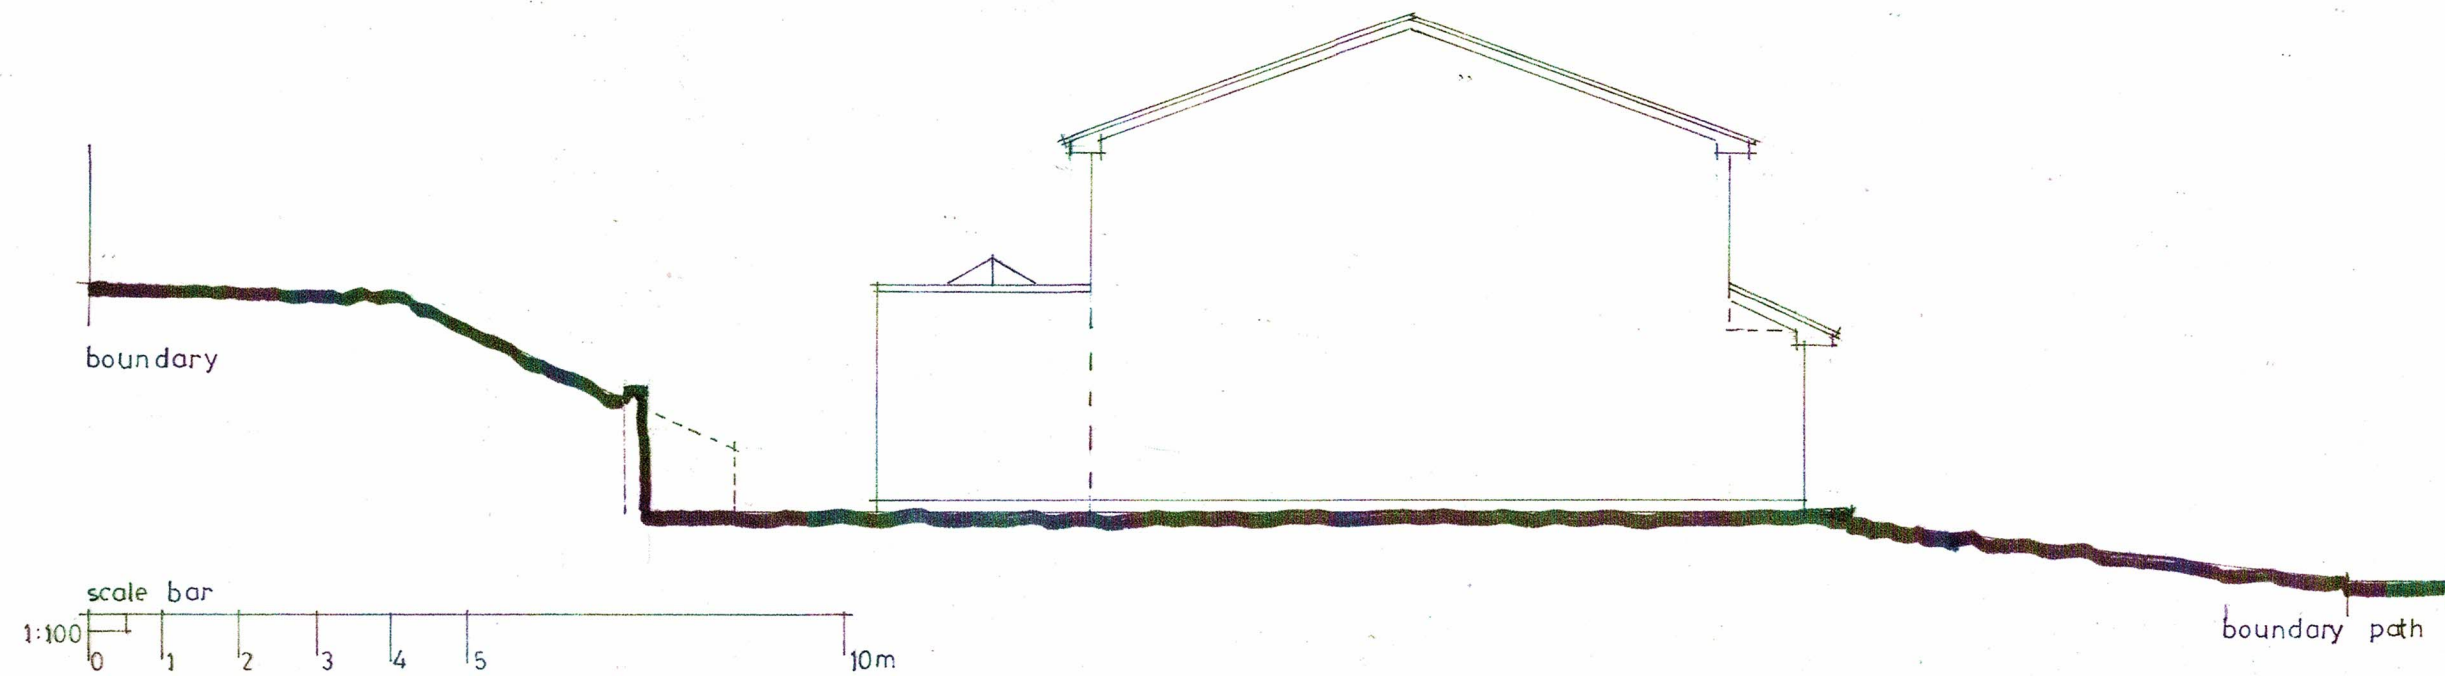

Proposed Site Section

Client Elite Luxury Ltd
Project 67 Ribble Close
Chandler's Ford
Eastleigh
Hampshire SO53 2NQ
Title Proposed Site Section
Status Planning
Drawn PC
Dwg No. PCA23/2157/3.01
Date Dec 2023 **Scale** 1:100
Paul Carter Associates
Architecture Planning
t.mob 07880 652765
e paul-carter1@live.co.uk
Paper size A3